



SEVENTEEN
VILLAS

SEVENTEEN VILLAS

PROJECT BY AL SADAT GROUP




04 MARLA 02 BED VILLAS (PRIME VILLAS)

04 MARLA
02 BED VILLAS
(PRIME VILLAS)




04 MARLA
02 BED VILLAS
(PRIME VILLAS)

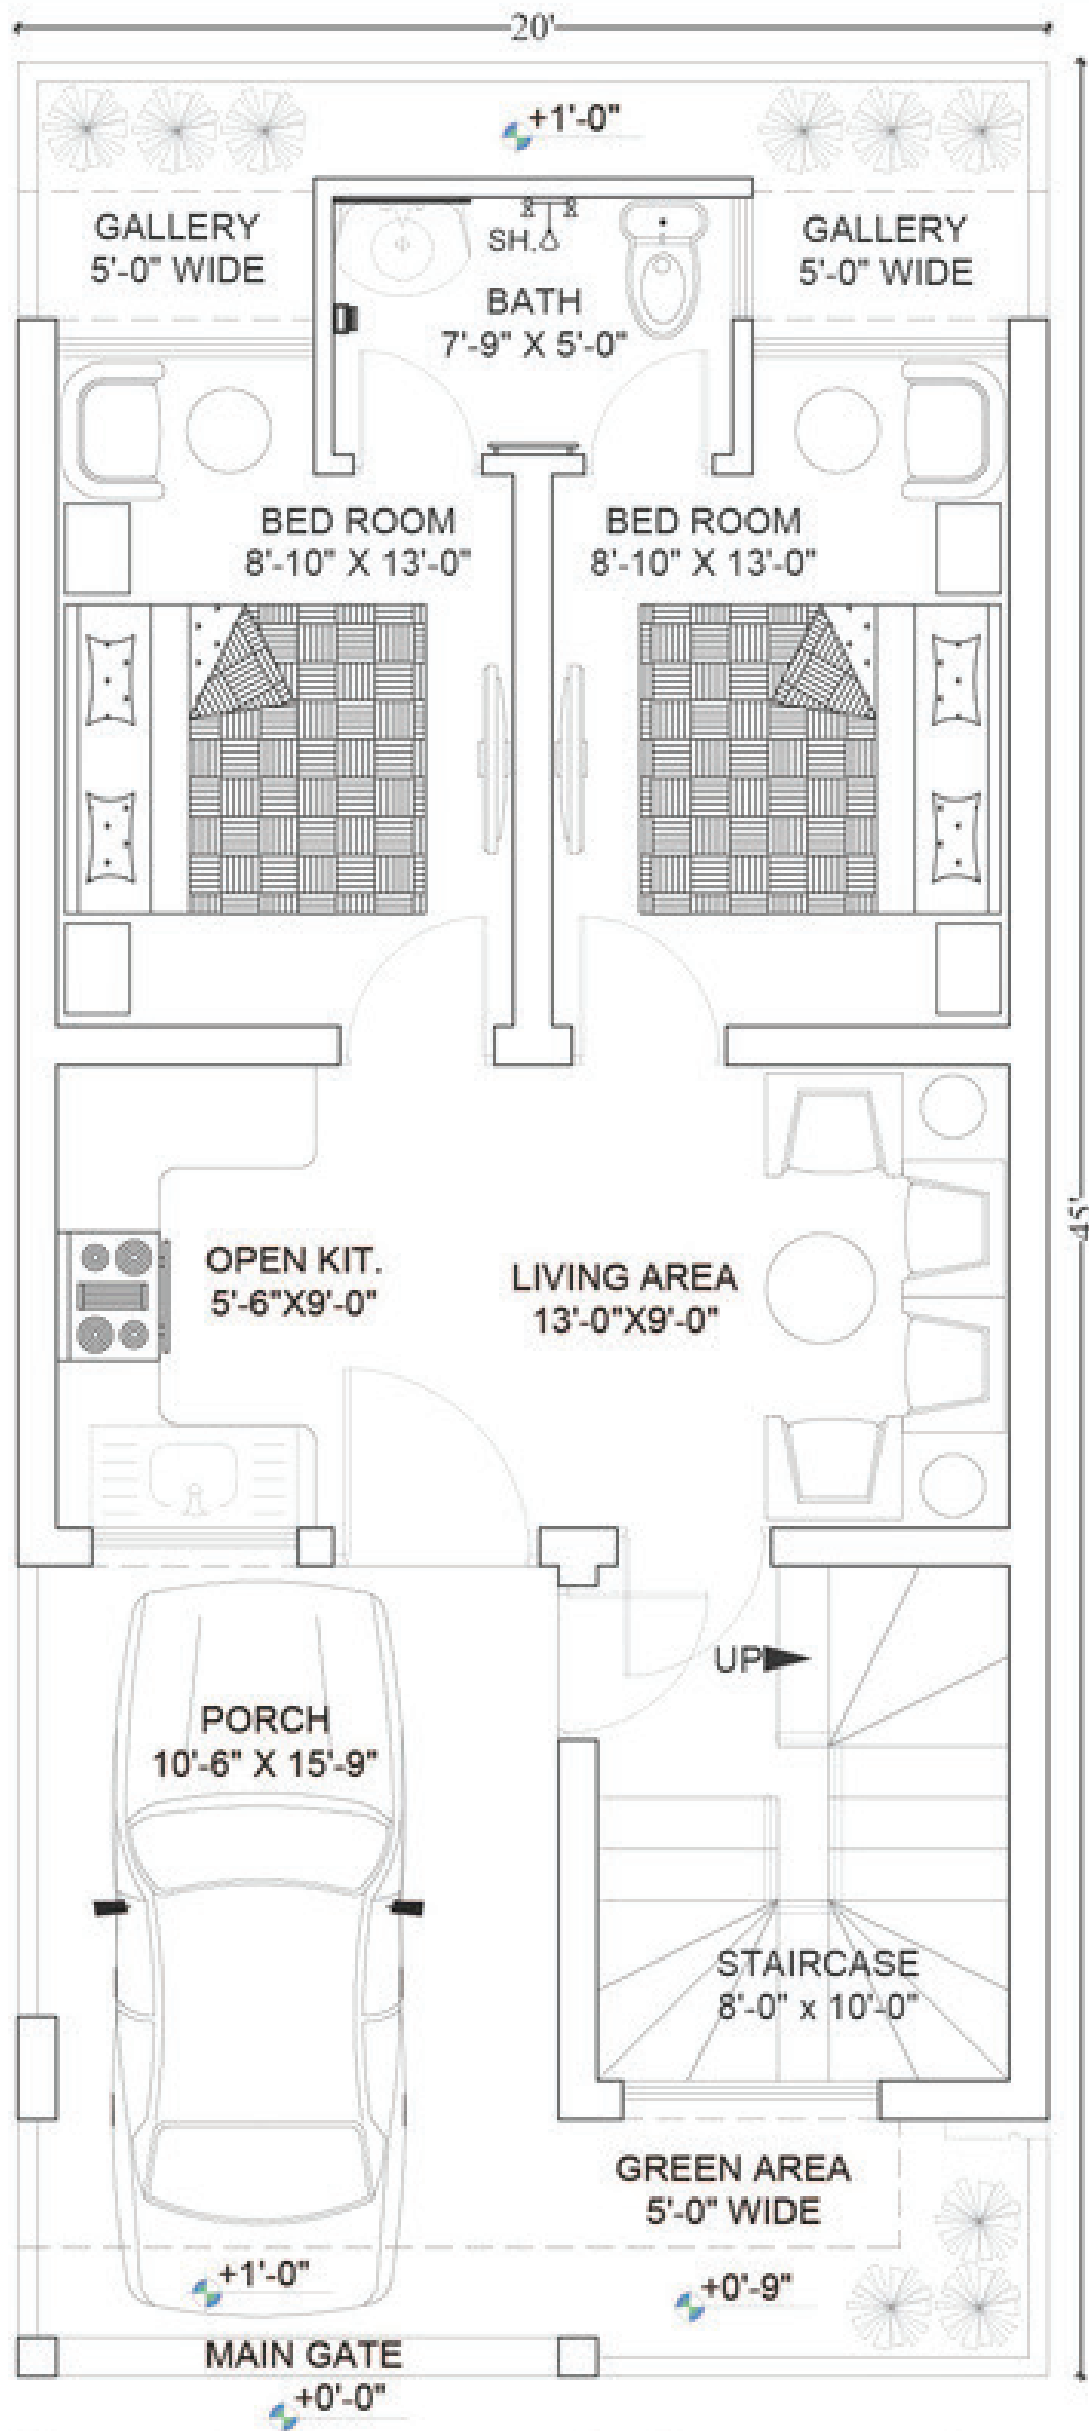

GROUND FLOOR PLAN

SCALE:-1/8"=1'-0"

04 MARLA
02 BED VILLAS
(PRIME VILLAS)

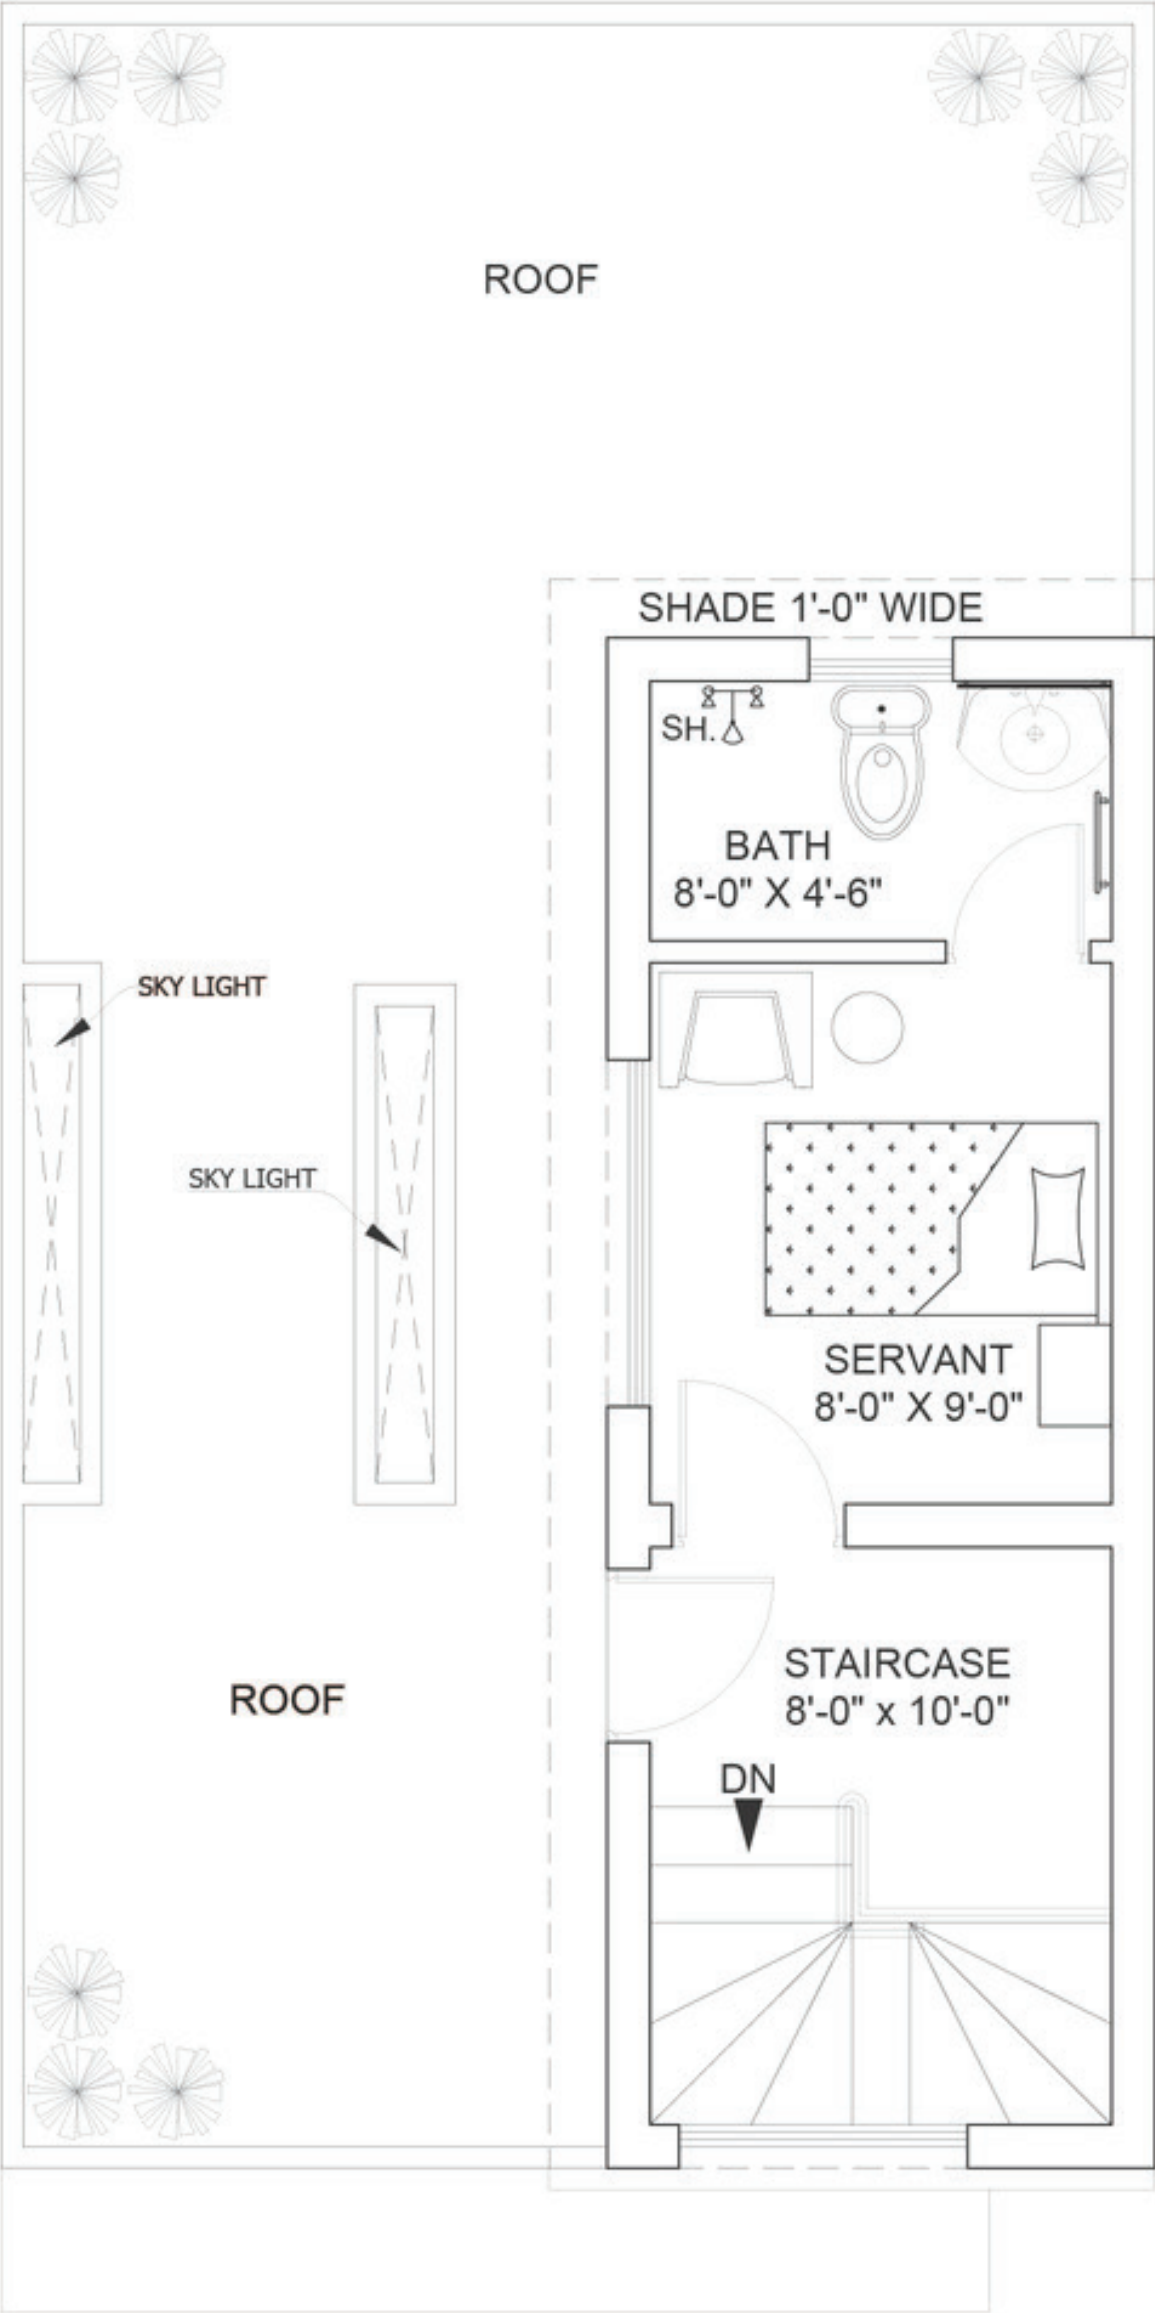


MUMTY FLOOR PLAN
SCALE:-1/8"=1'-0"

04 MARLA 03 BED VILLAS (PRIME VILLAS)


04 MARLA
03 BED VILLAS
(PRIME VILLAS)



04 MARLA
03 BED VILLAS
(PRIME VILLAS)

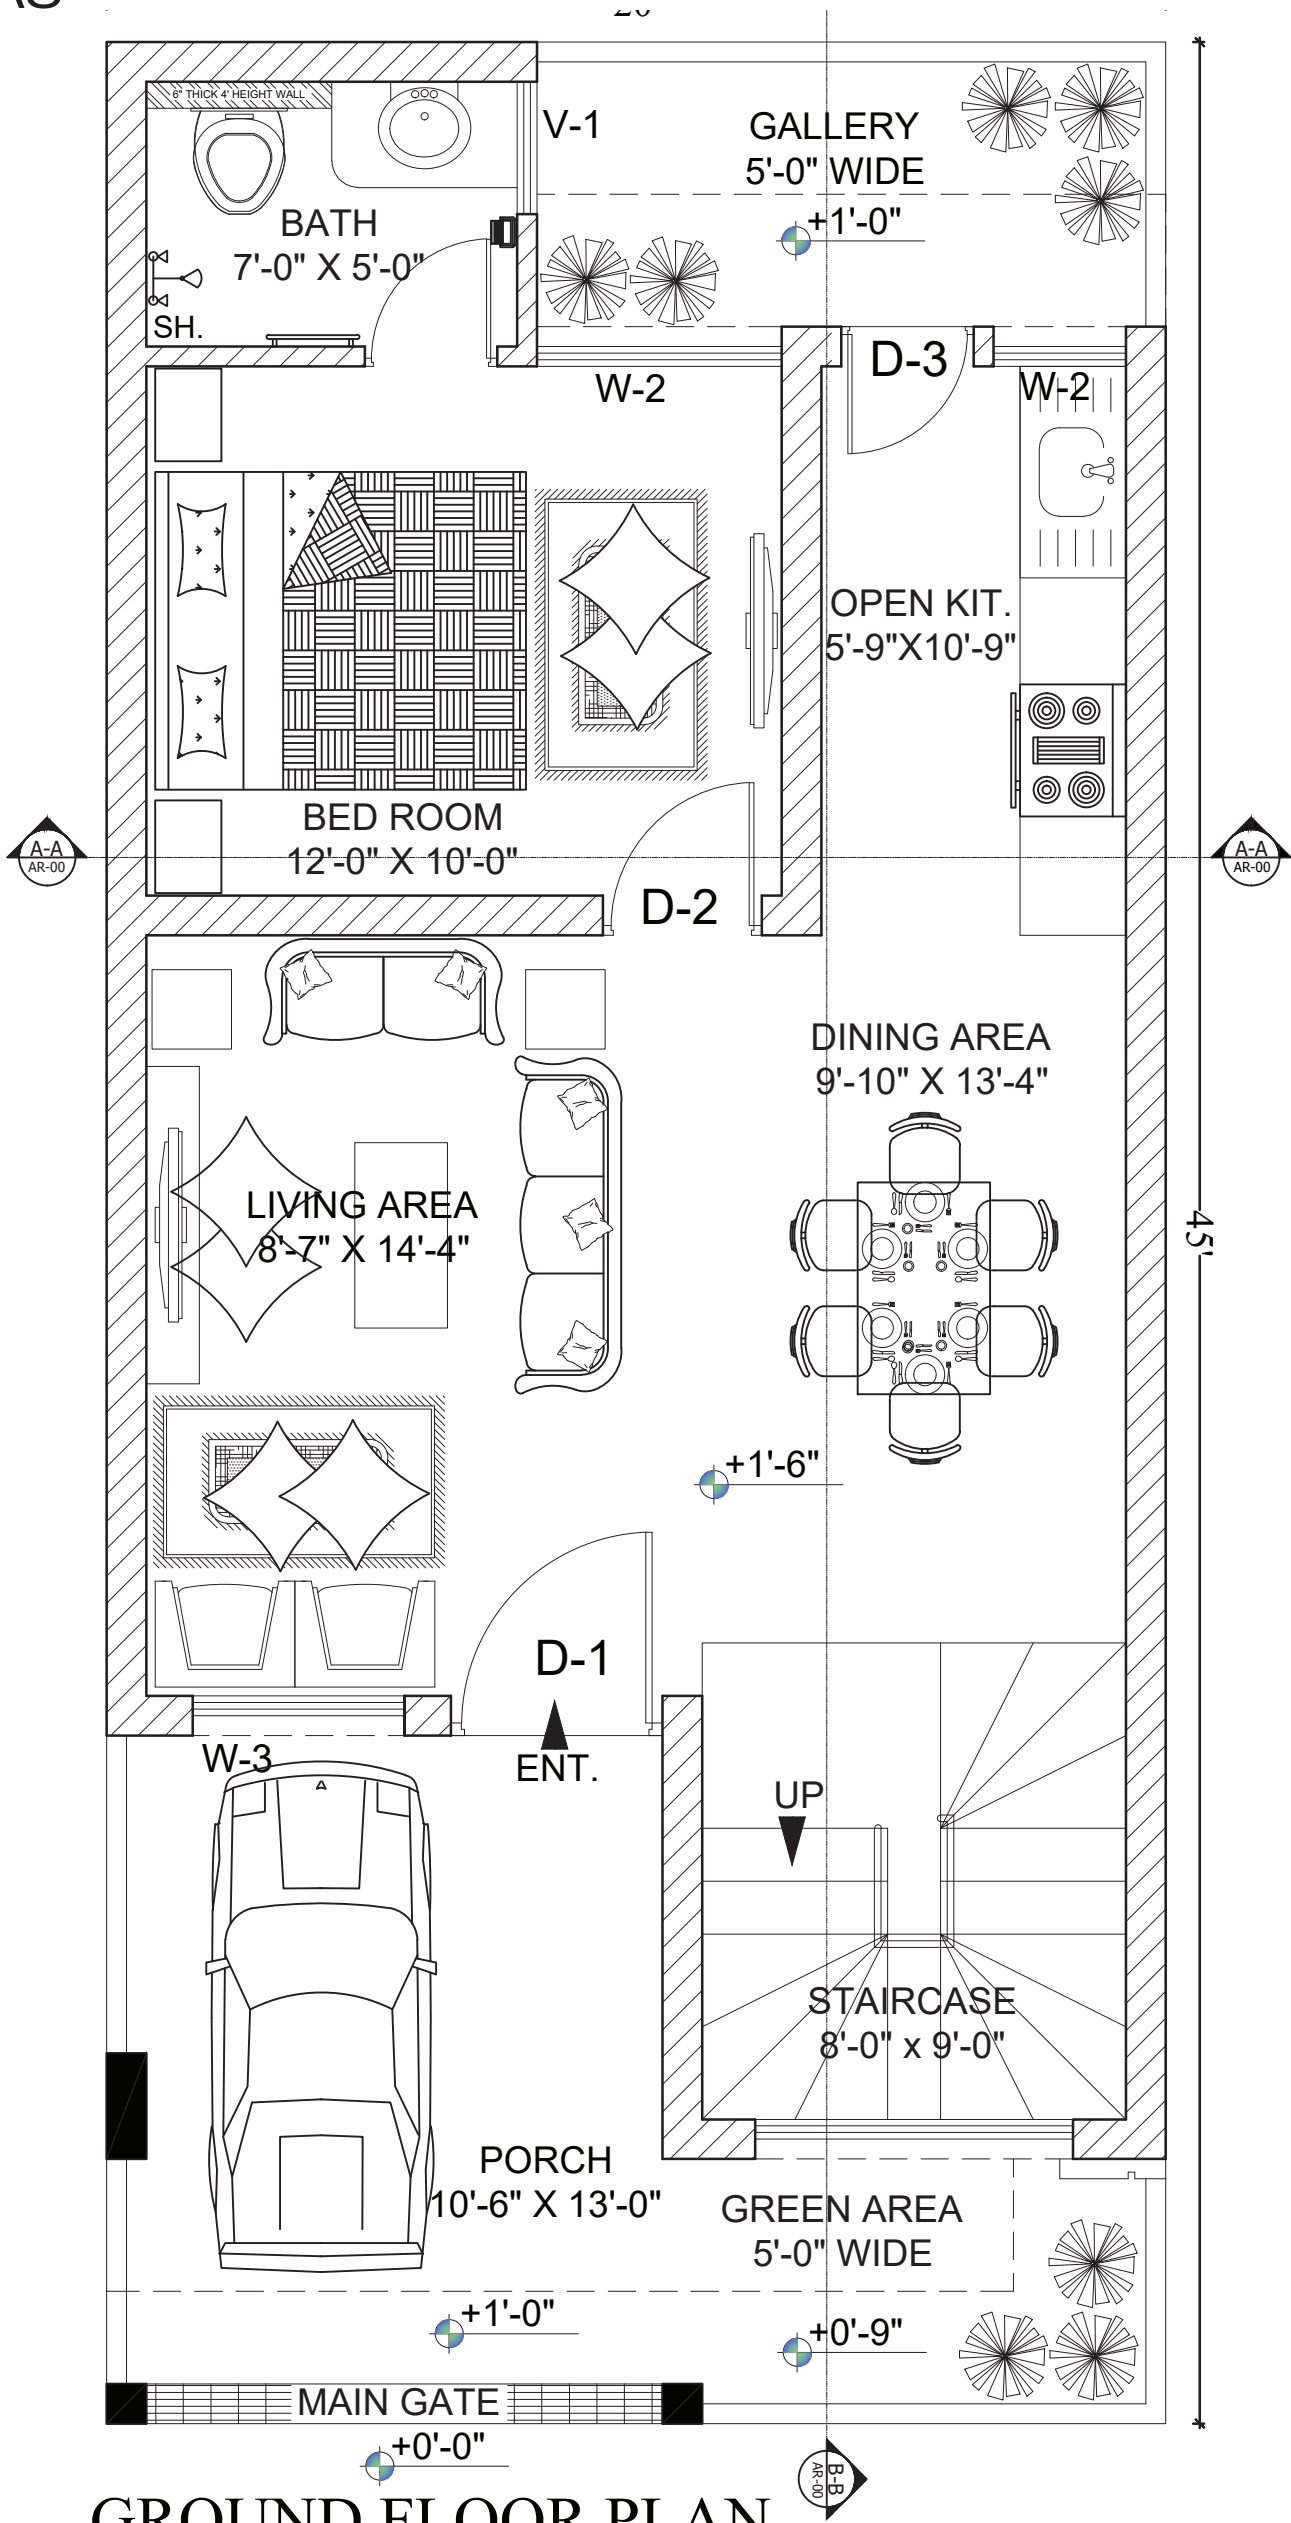


04 MARLA
03 BED VILLAS
(PRIME VILLAS)

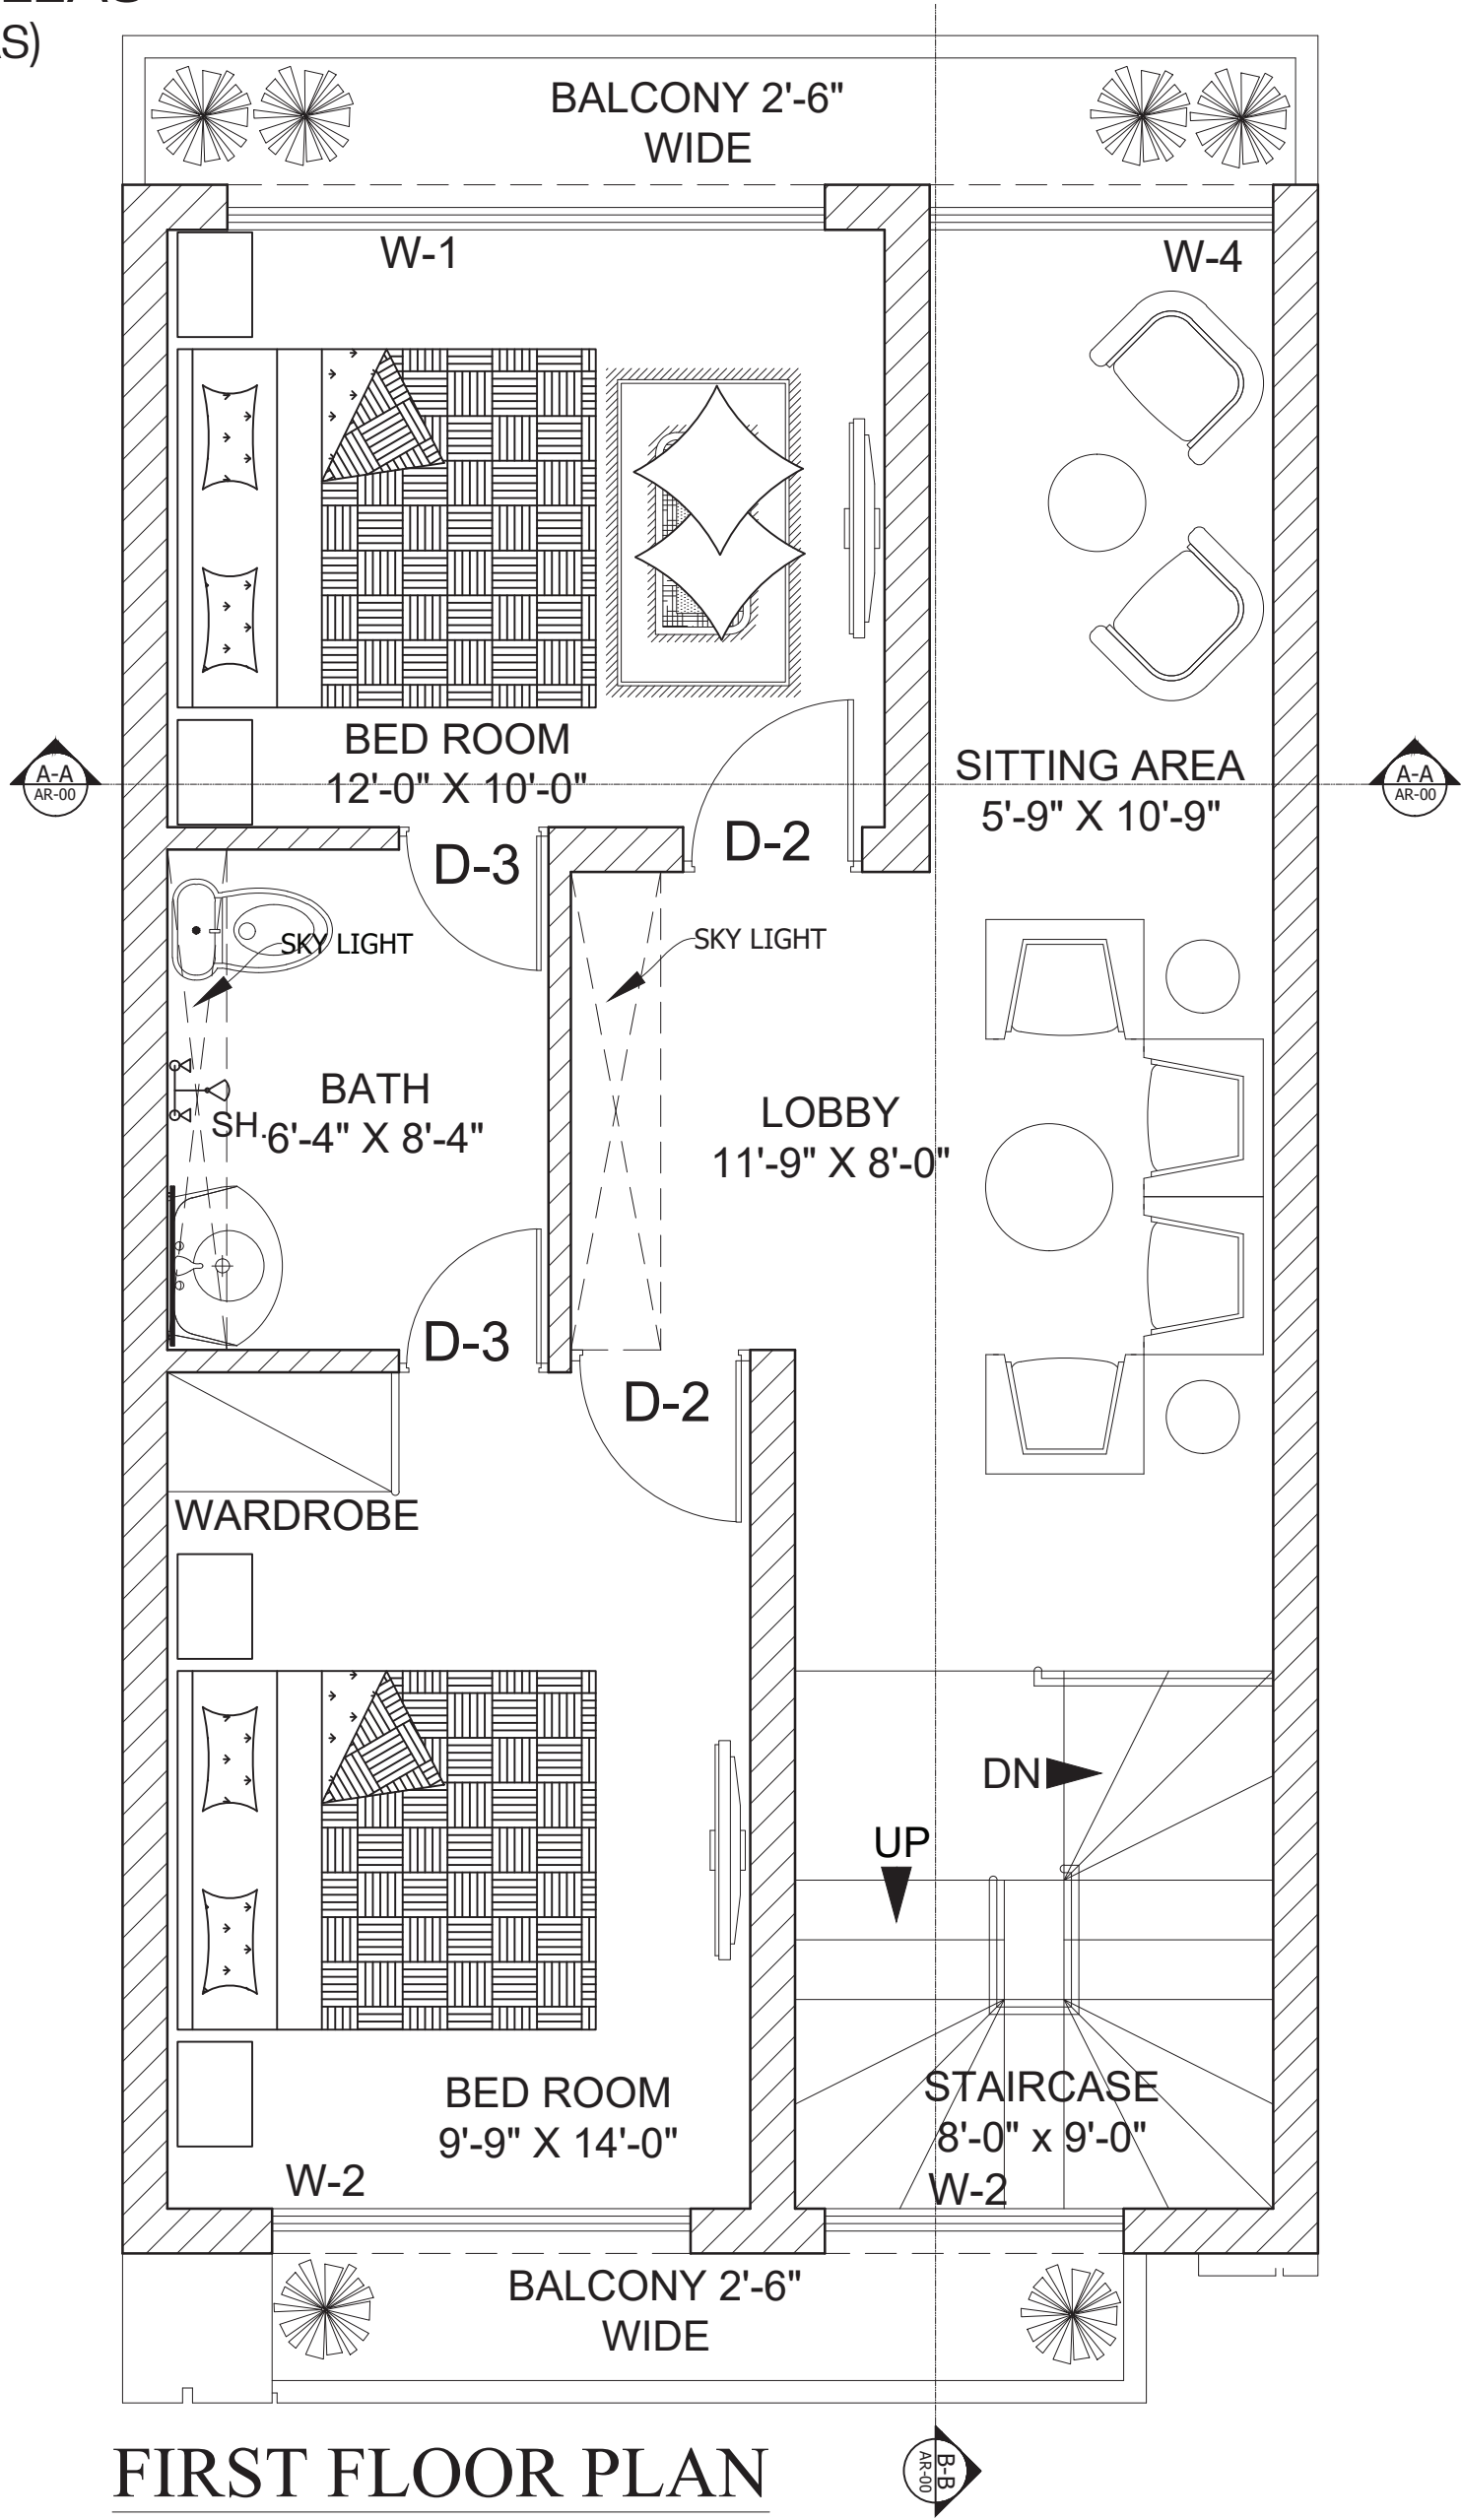

FIRST FLOOR PLAN
SCALE:-1/8"=1'-0"

04 MARLA
03 BED VILLAS
(PRIME VILLAS)

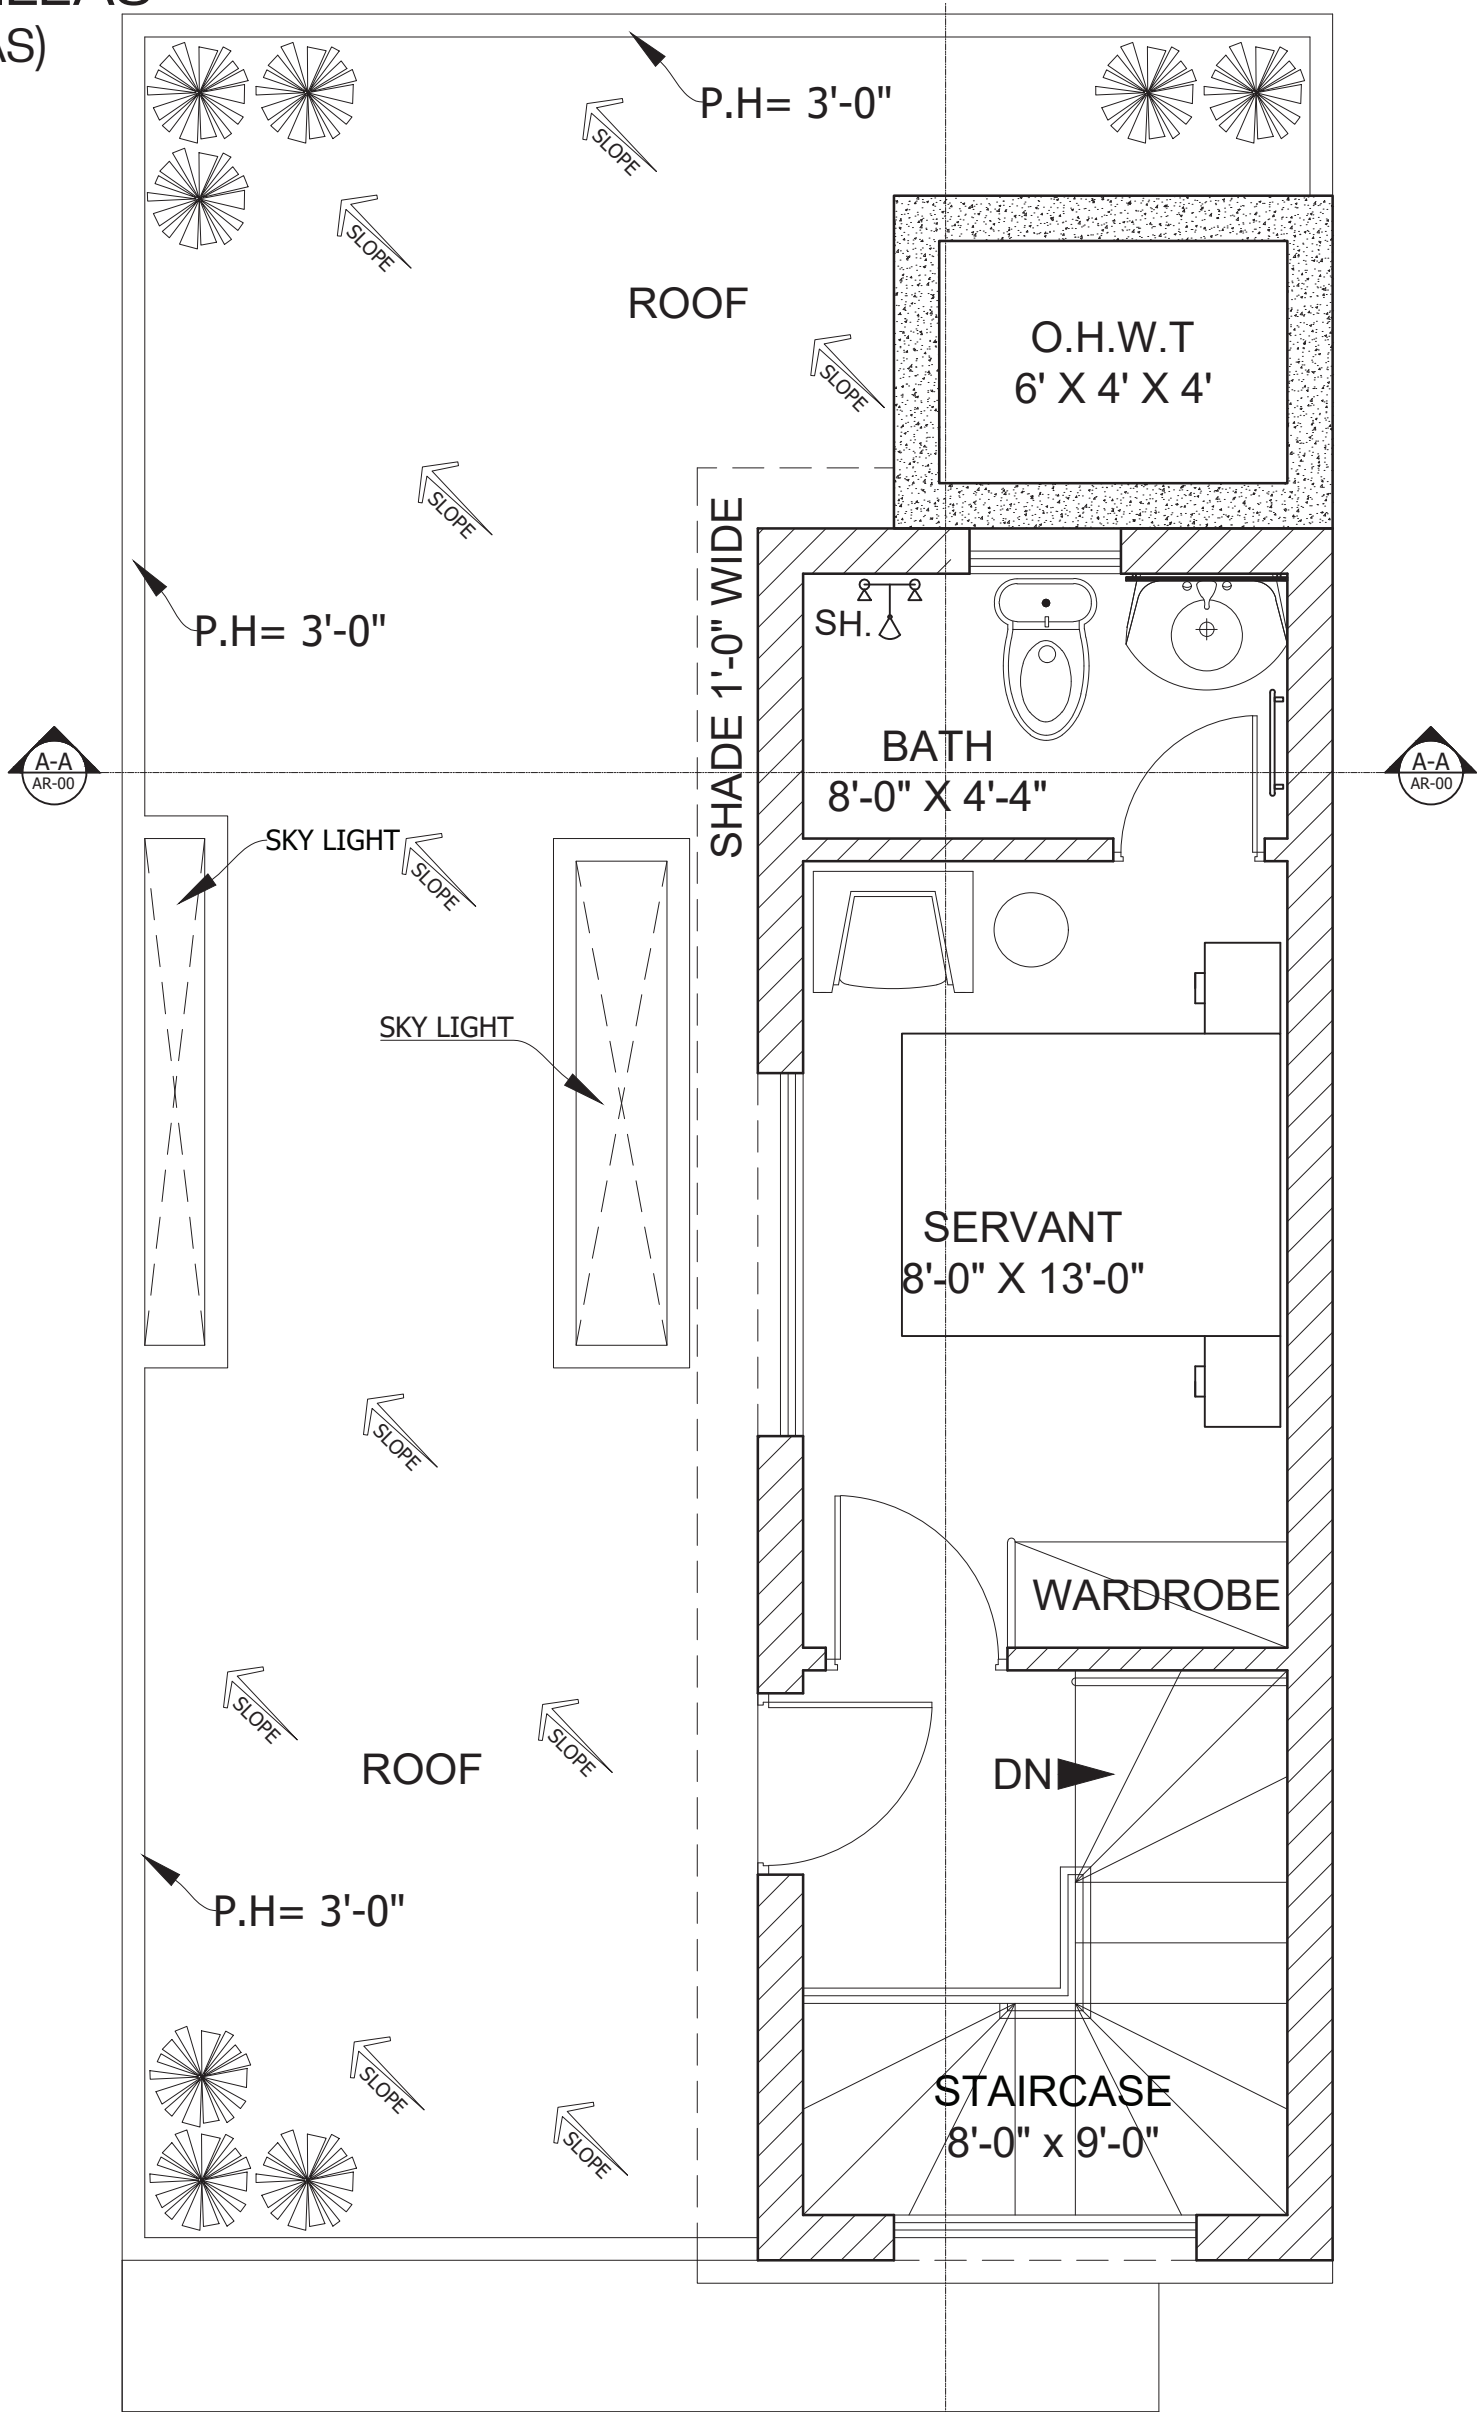

MUMTY FLOOR PLAN


SCALE:-1/8"=1'-0"

04 MARLA 04 BED VILLAS (PRIME VILLAS)

04 MARLA
04 BED VILLAS
(PRIME VILLAS)




04 MARLA
04 BED VILLAS
(PRIME VILLAS)

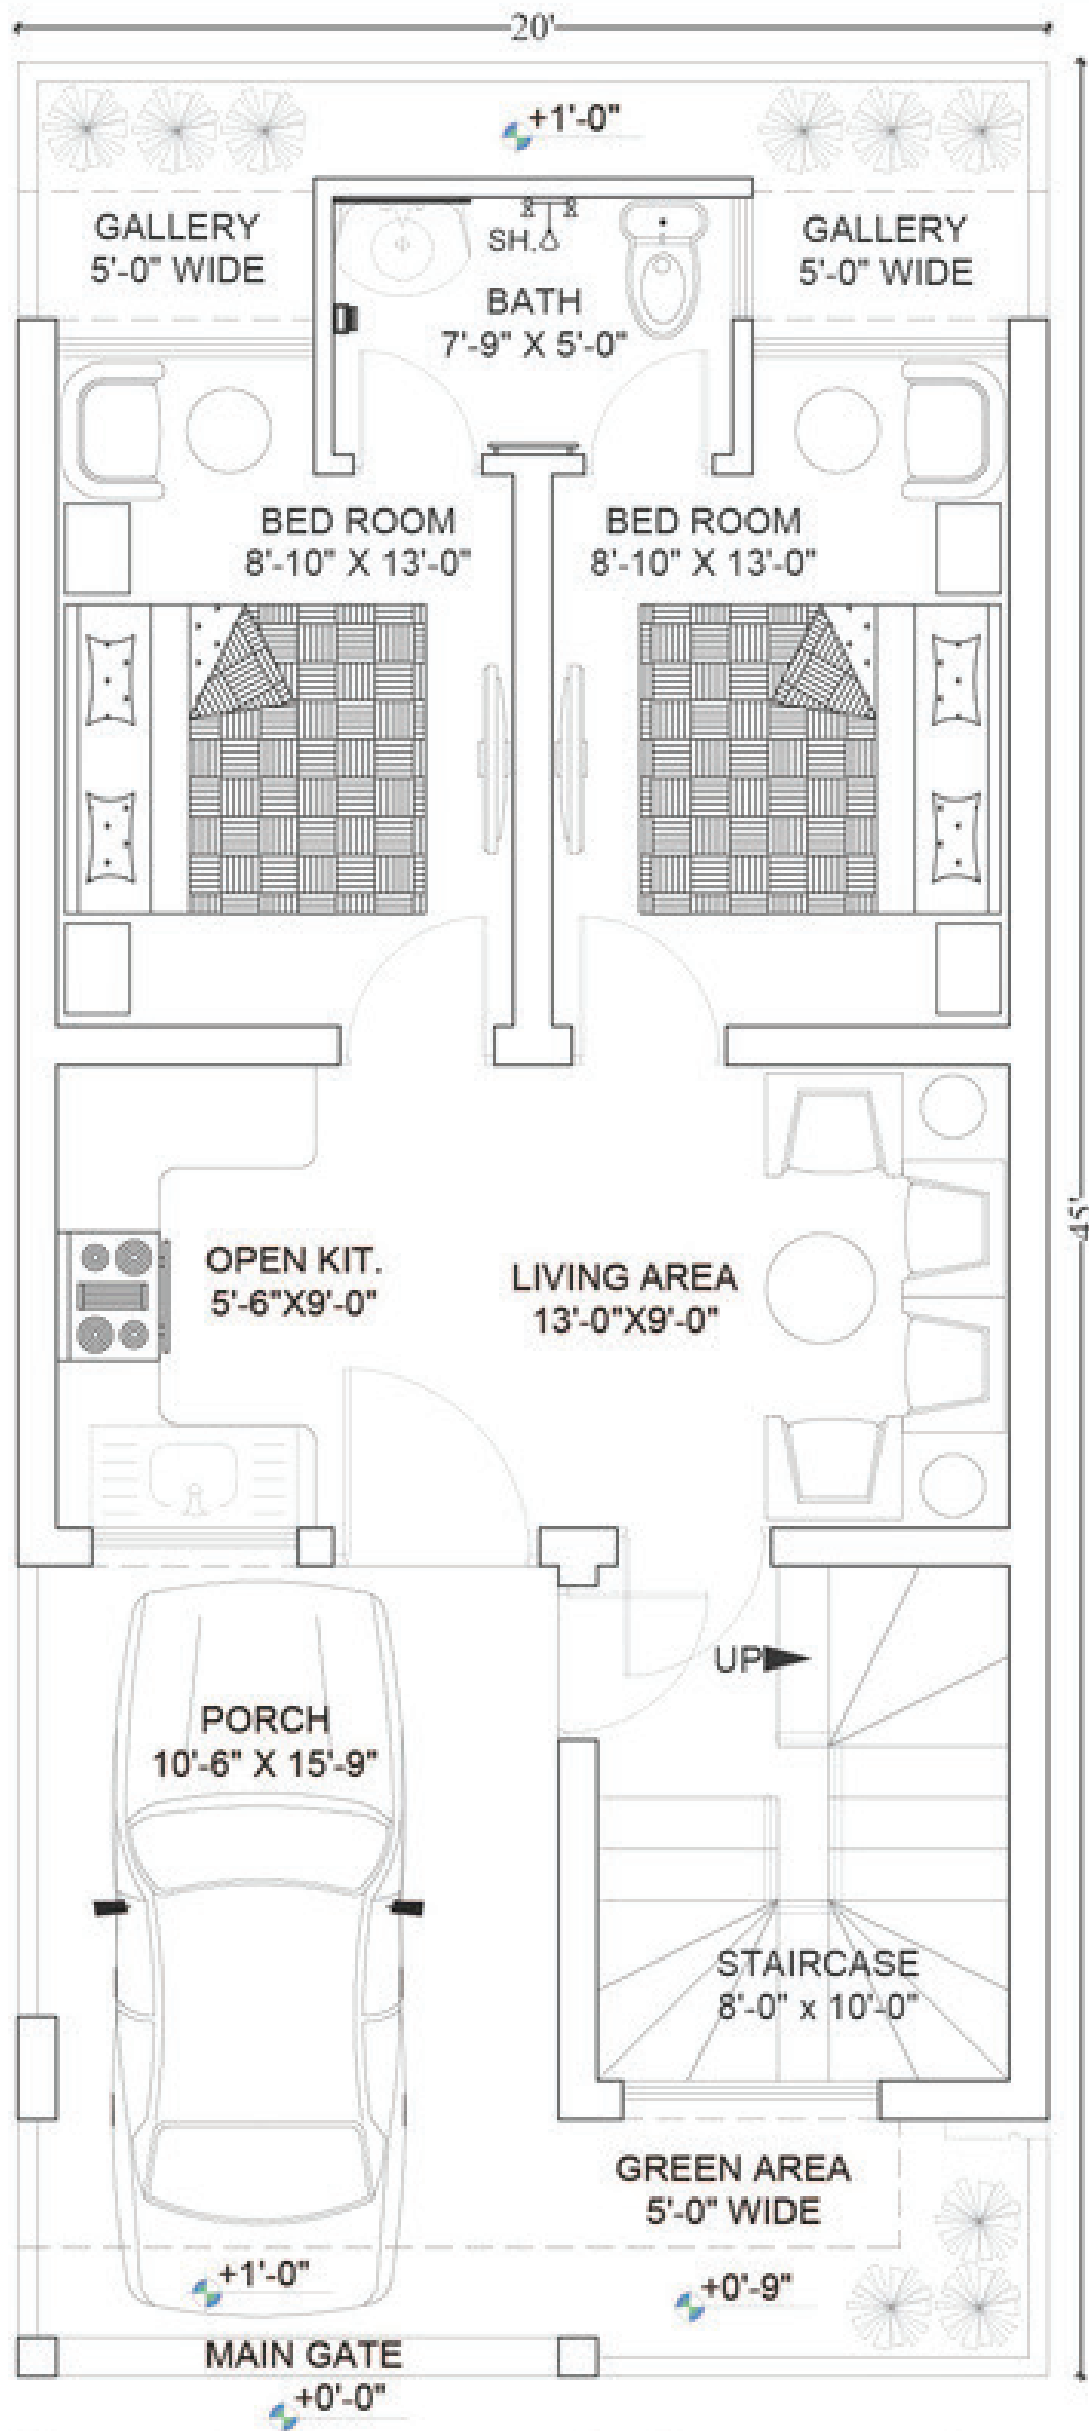


GROUND FLOOR PLAN
SCALE:-1/8"=1'-0"

04 MARLA
04 BED VILLAS
(PRIME VILLAS)

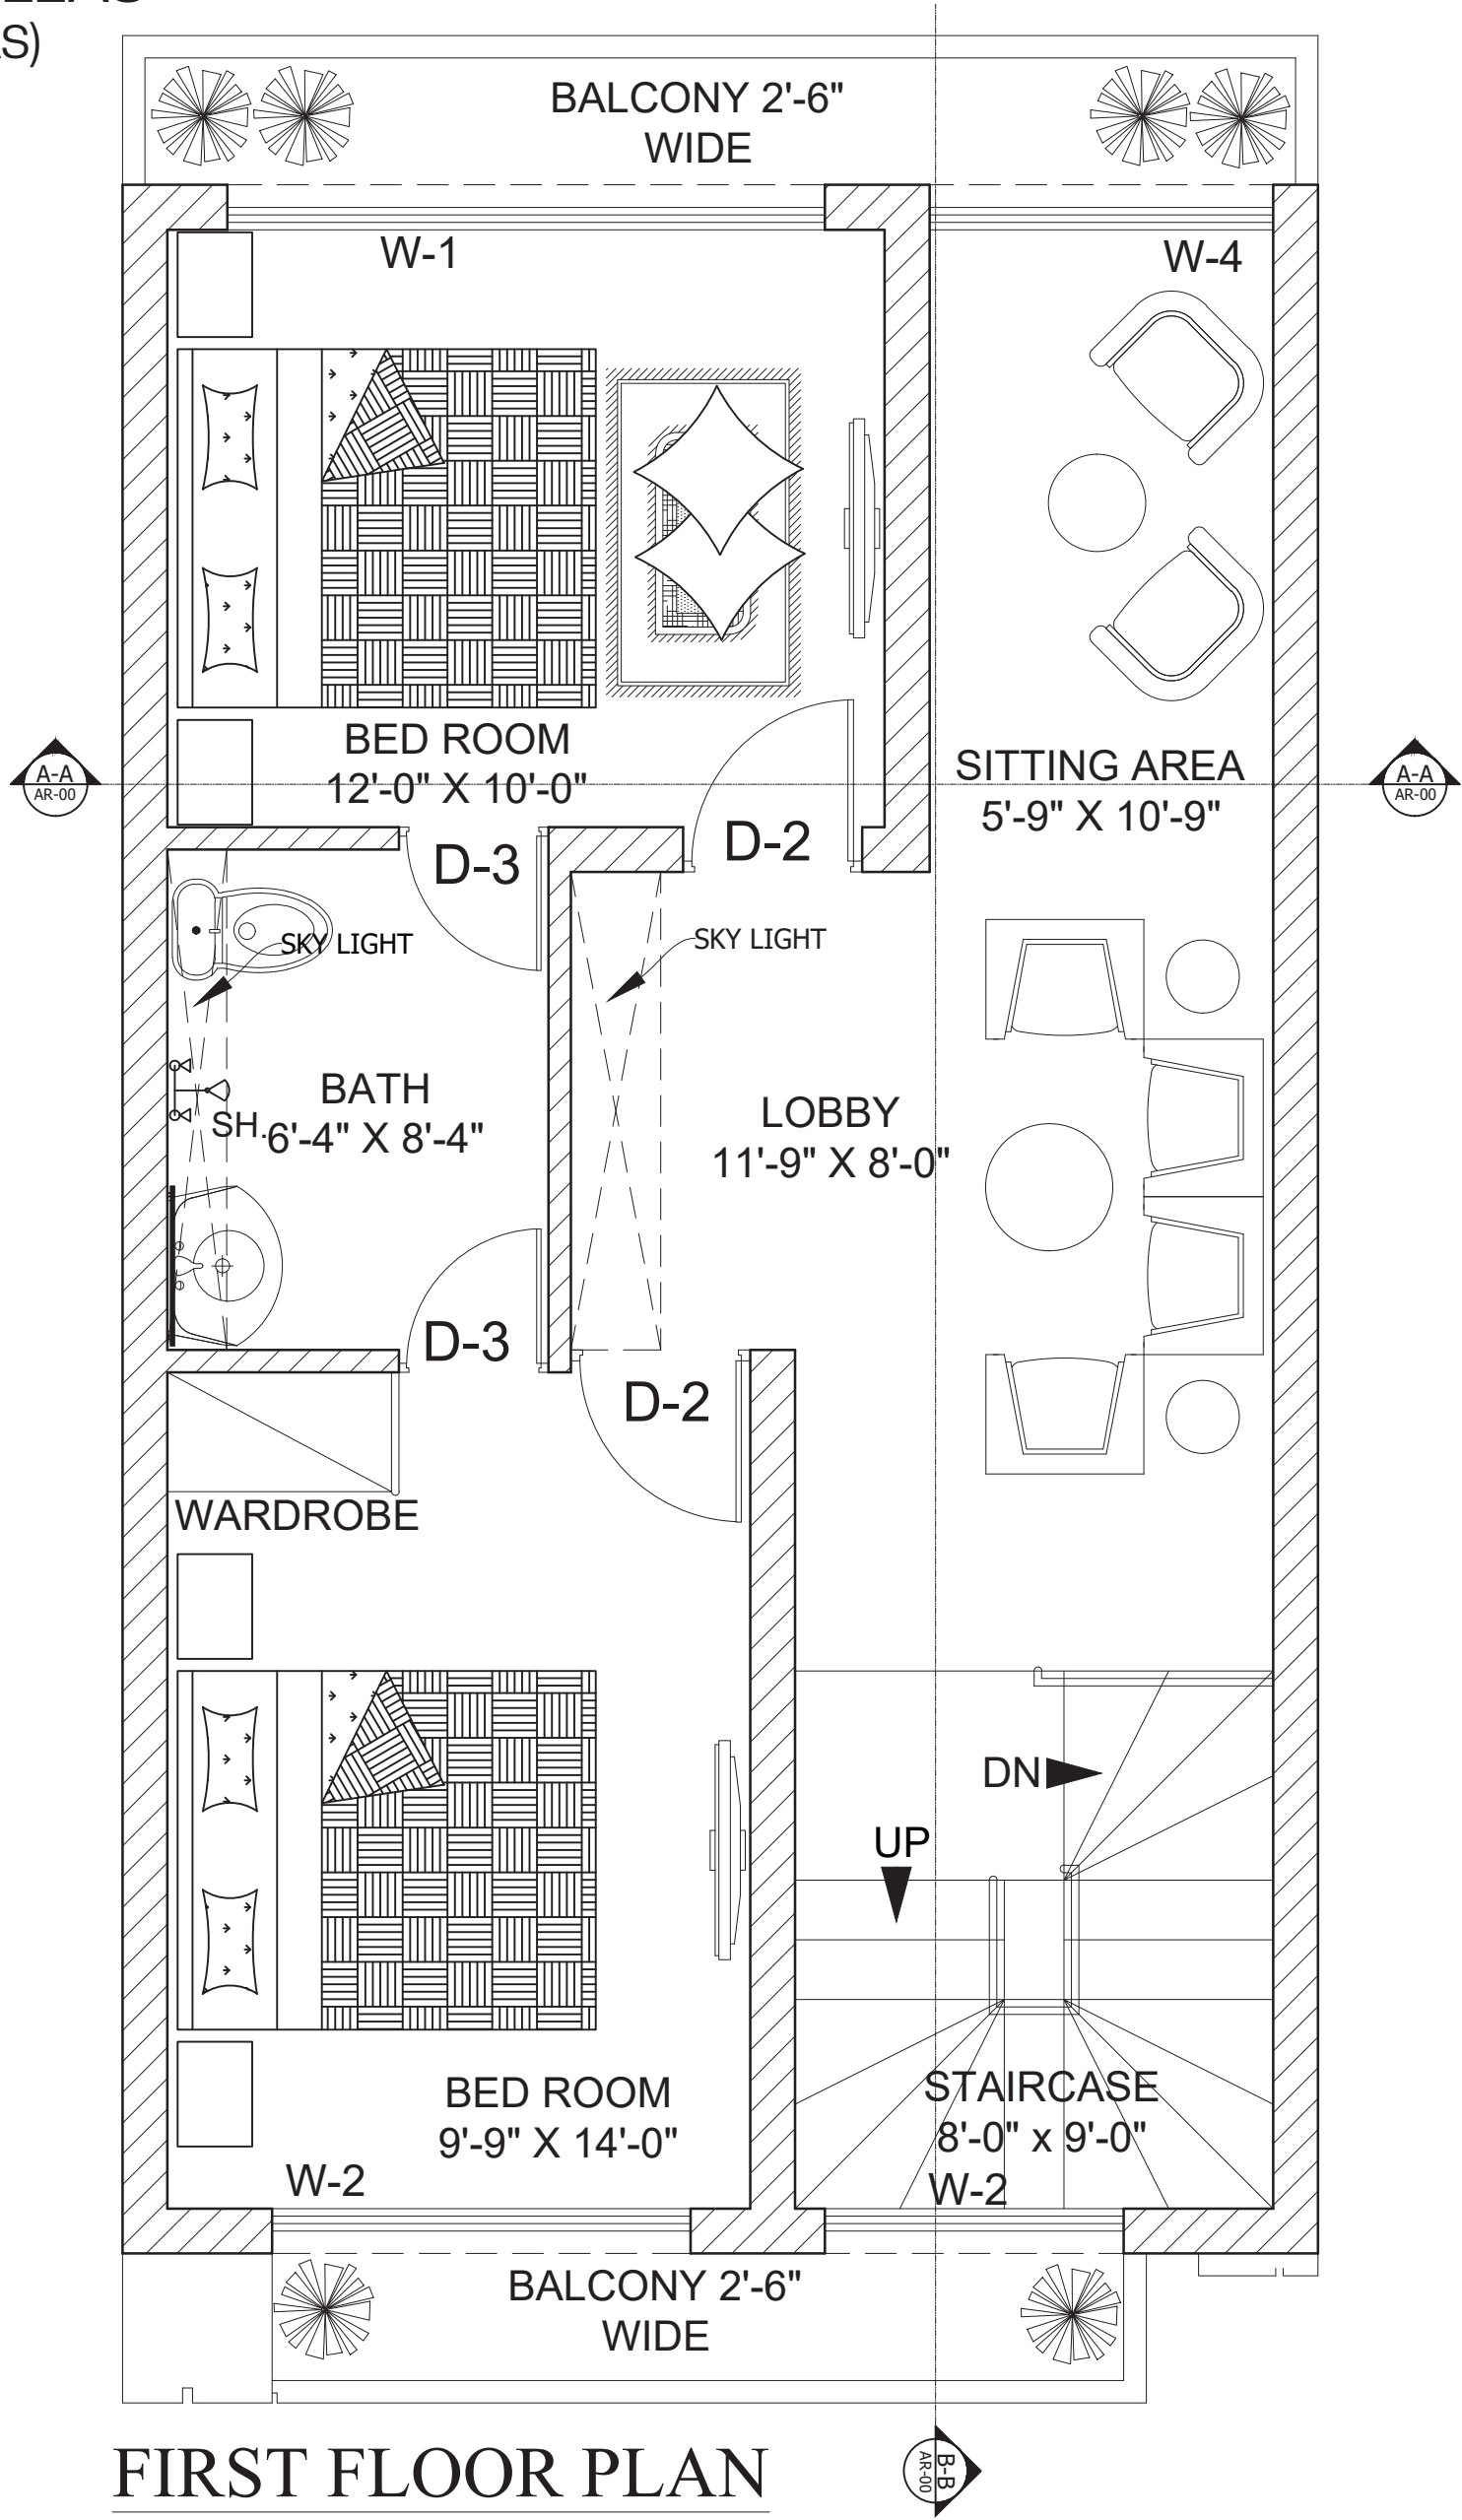

FIRST FLOOR PLAN
SCALE:-1/8"=1'-0"

04 MARLA
04 BED VILLAS
(PRIME VILLAS)

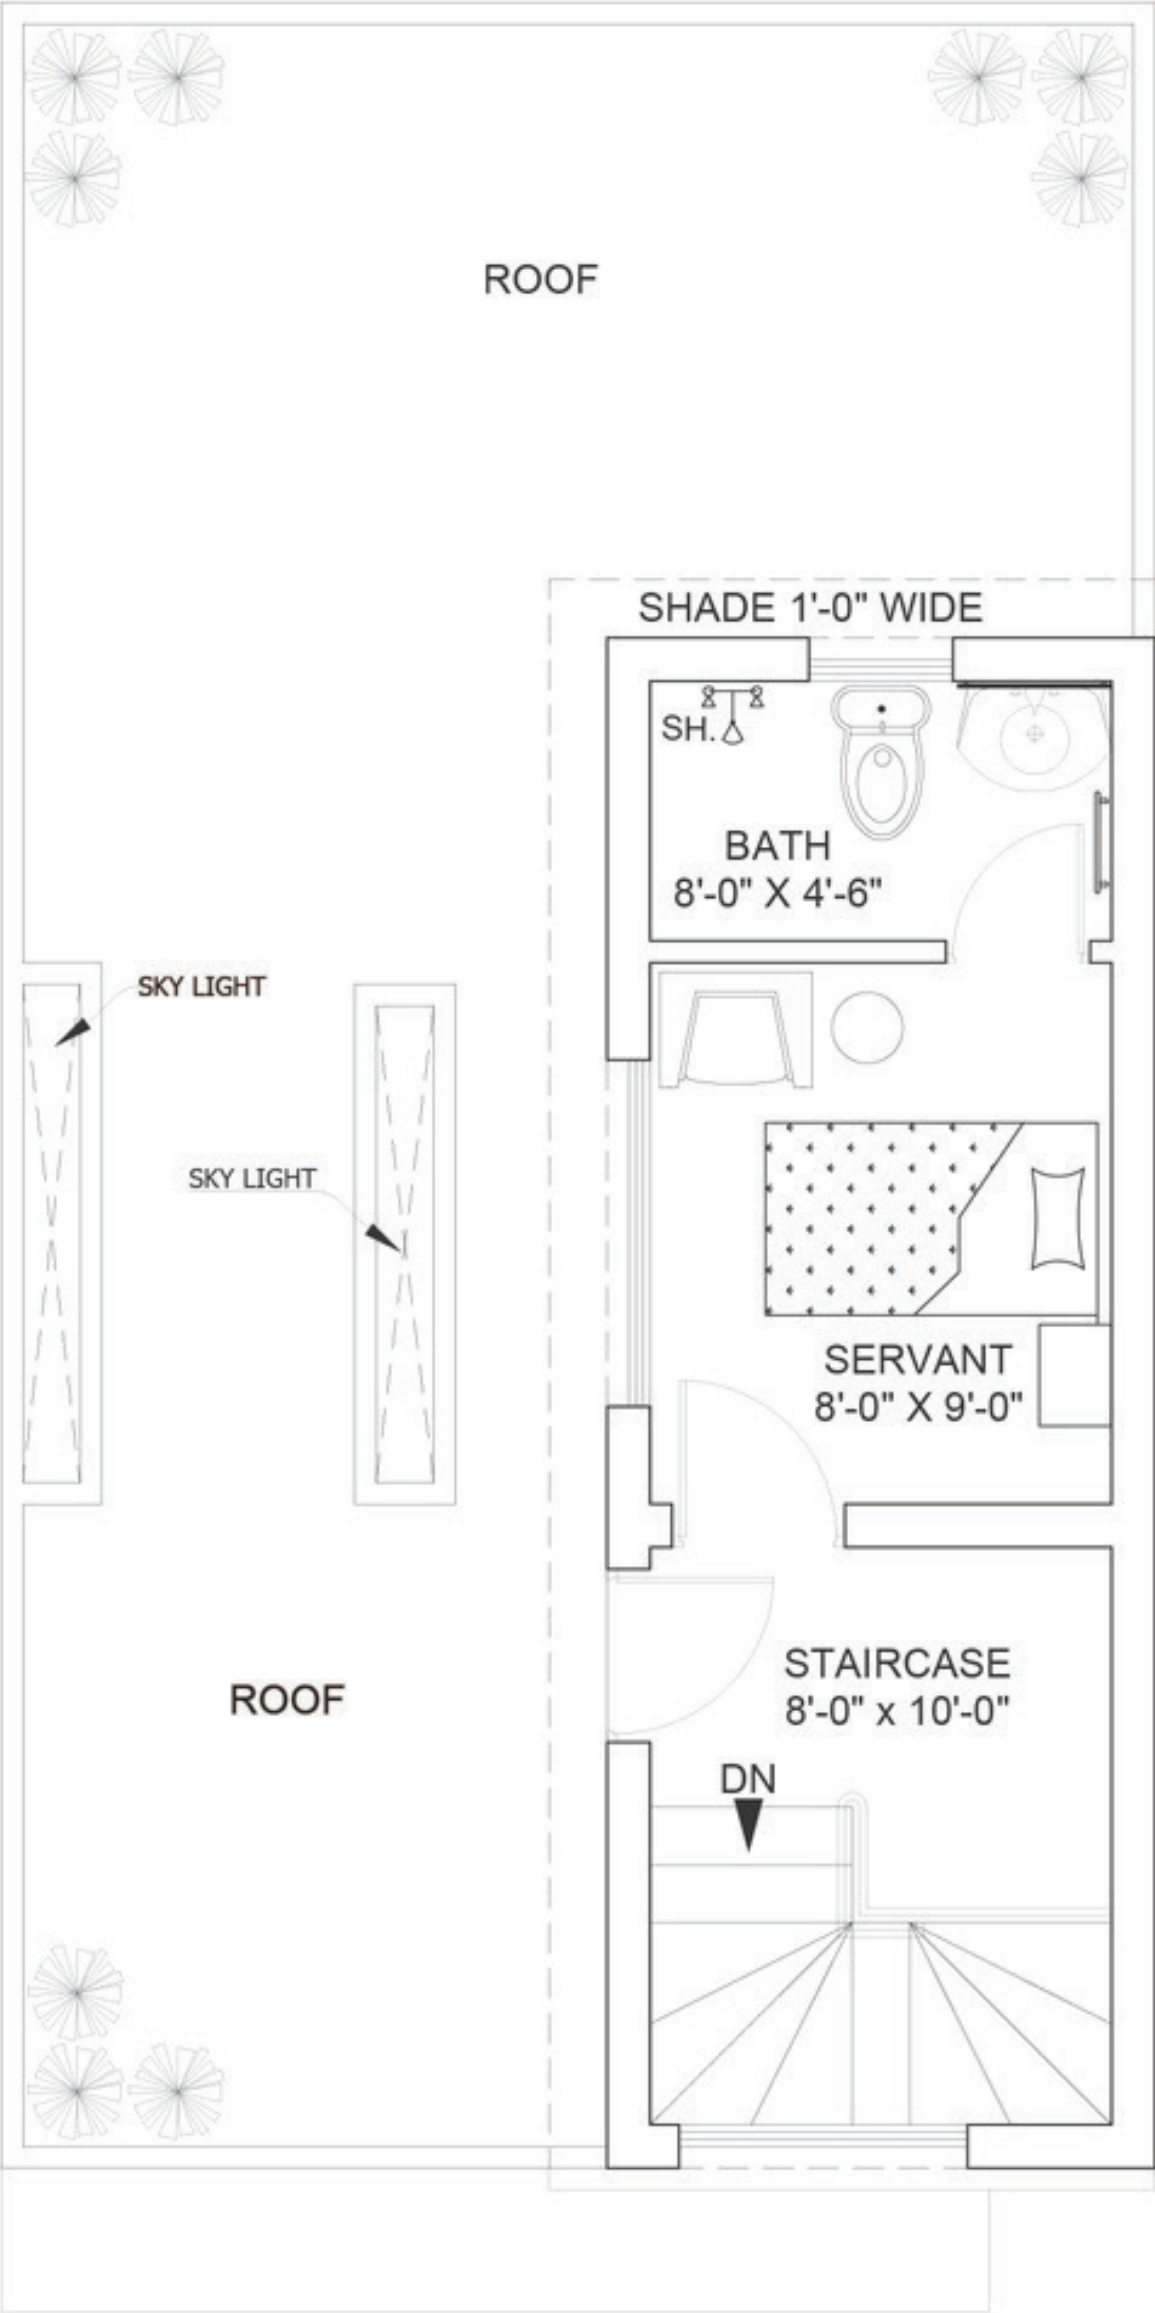

MUMTY FLOOR PLAN
SCALE:-1/8"=1'-0"