



SEVENTEEN VILLAS

SEVENTEEN VILLAS

PROJECT BY AL SADAT GROUP




3.5 MARLA 02 BED VILLAS (EXECUTIVE VILLAS)

3.5 MARLA
02 BED VILLAS
(EXECUTIVE VILLAS)




3.5 MARLA
02 BED VILLAS
(EXECUTIVE VILLAS)

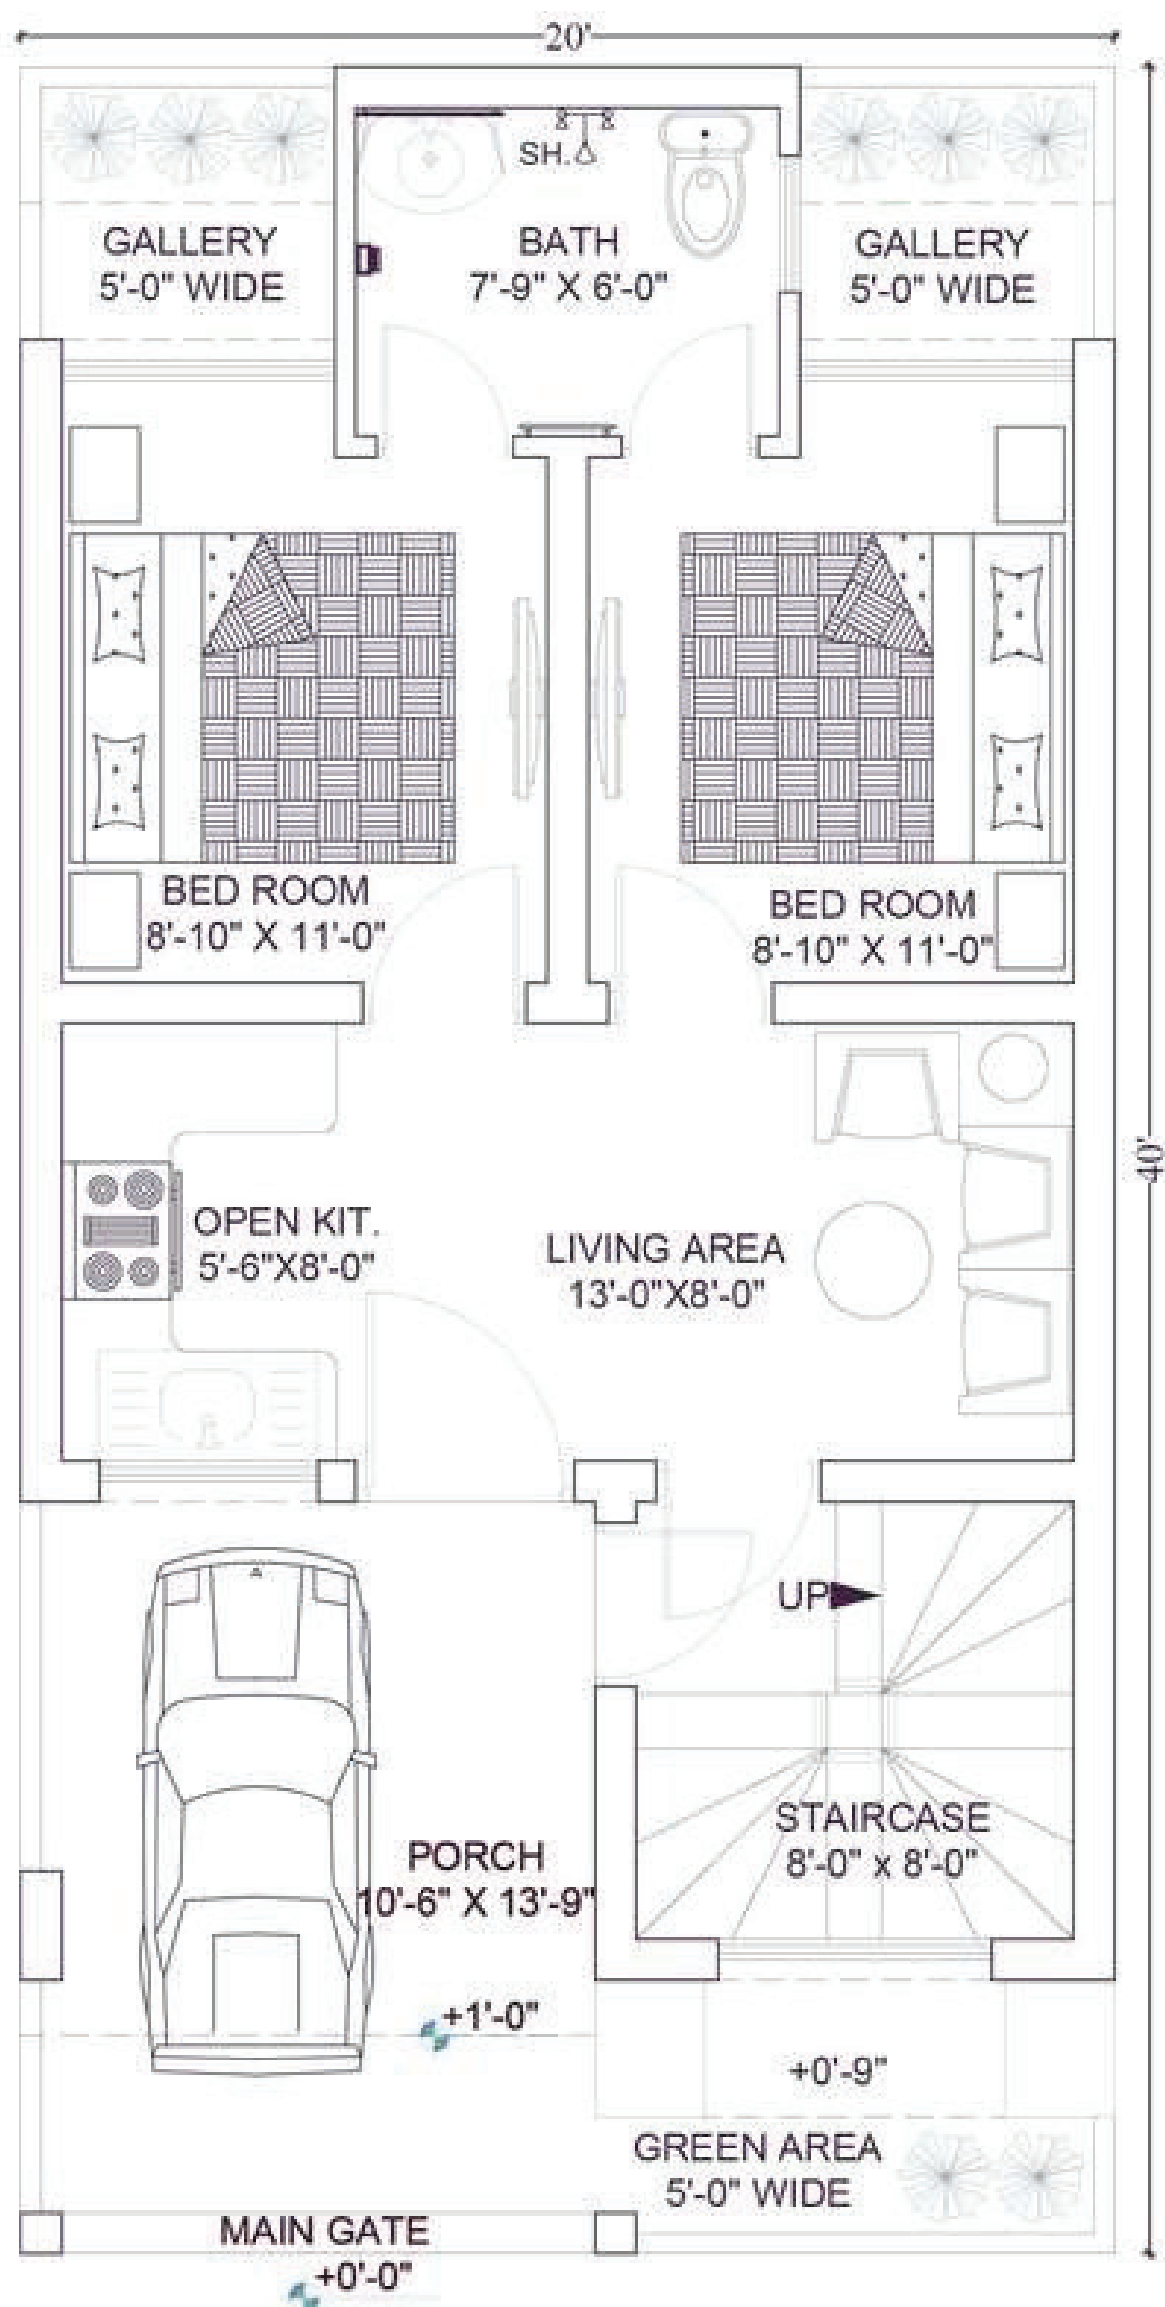

GROUND FLOOR PLAN

SCALE:-1/8"=1'-0"

3.5 MARLA
02 BED VILLAS
(EXECUTIVE VILLAS)

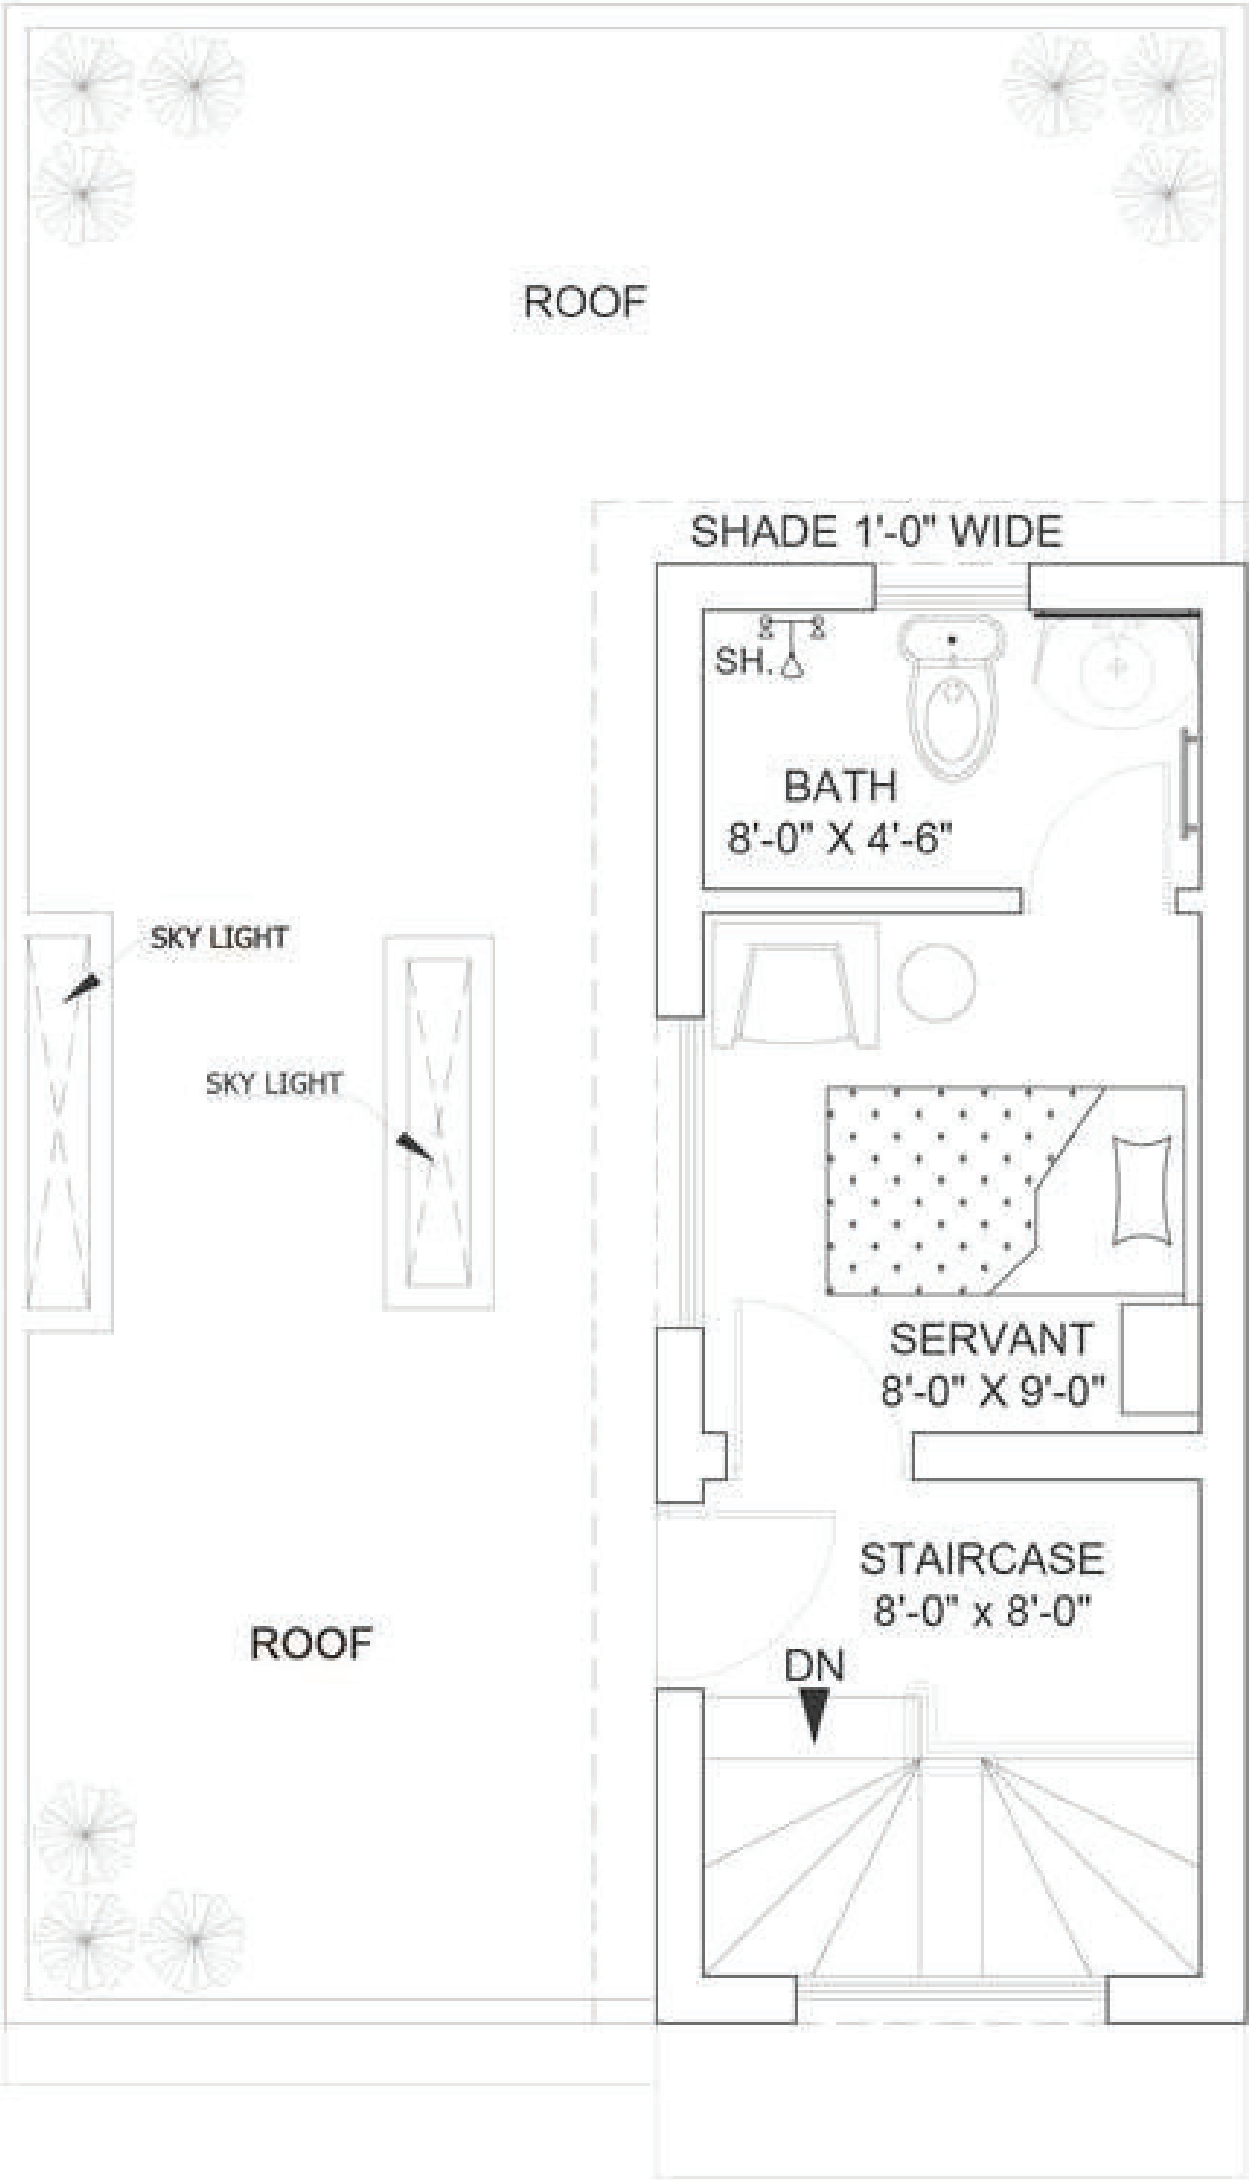


MUMTY FLOOR PLAN
SCALE:-1/8"=1'-0"

3.5 MARLA 03 BED VILLAS (EXECUTIVE VILLAS)

3.5 MARLA
03 BED VILLAS
(EXECUTIVE VILLAS)




3.5 MARLA
03 BED VILLAS
(EXECUTIVE VILLAS)

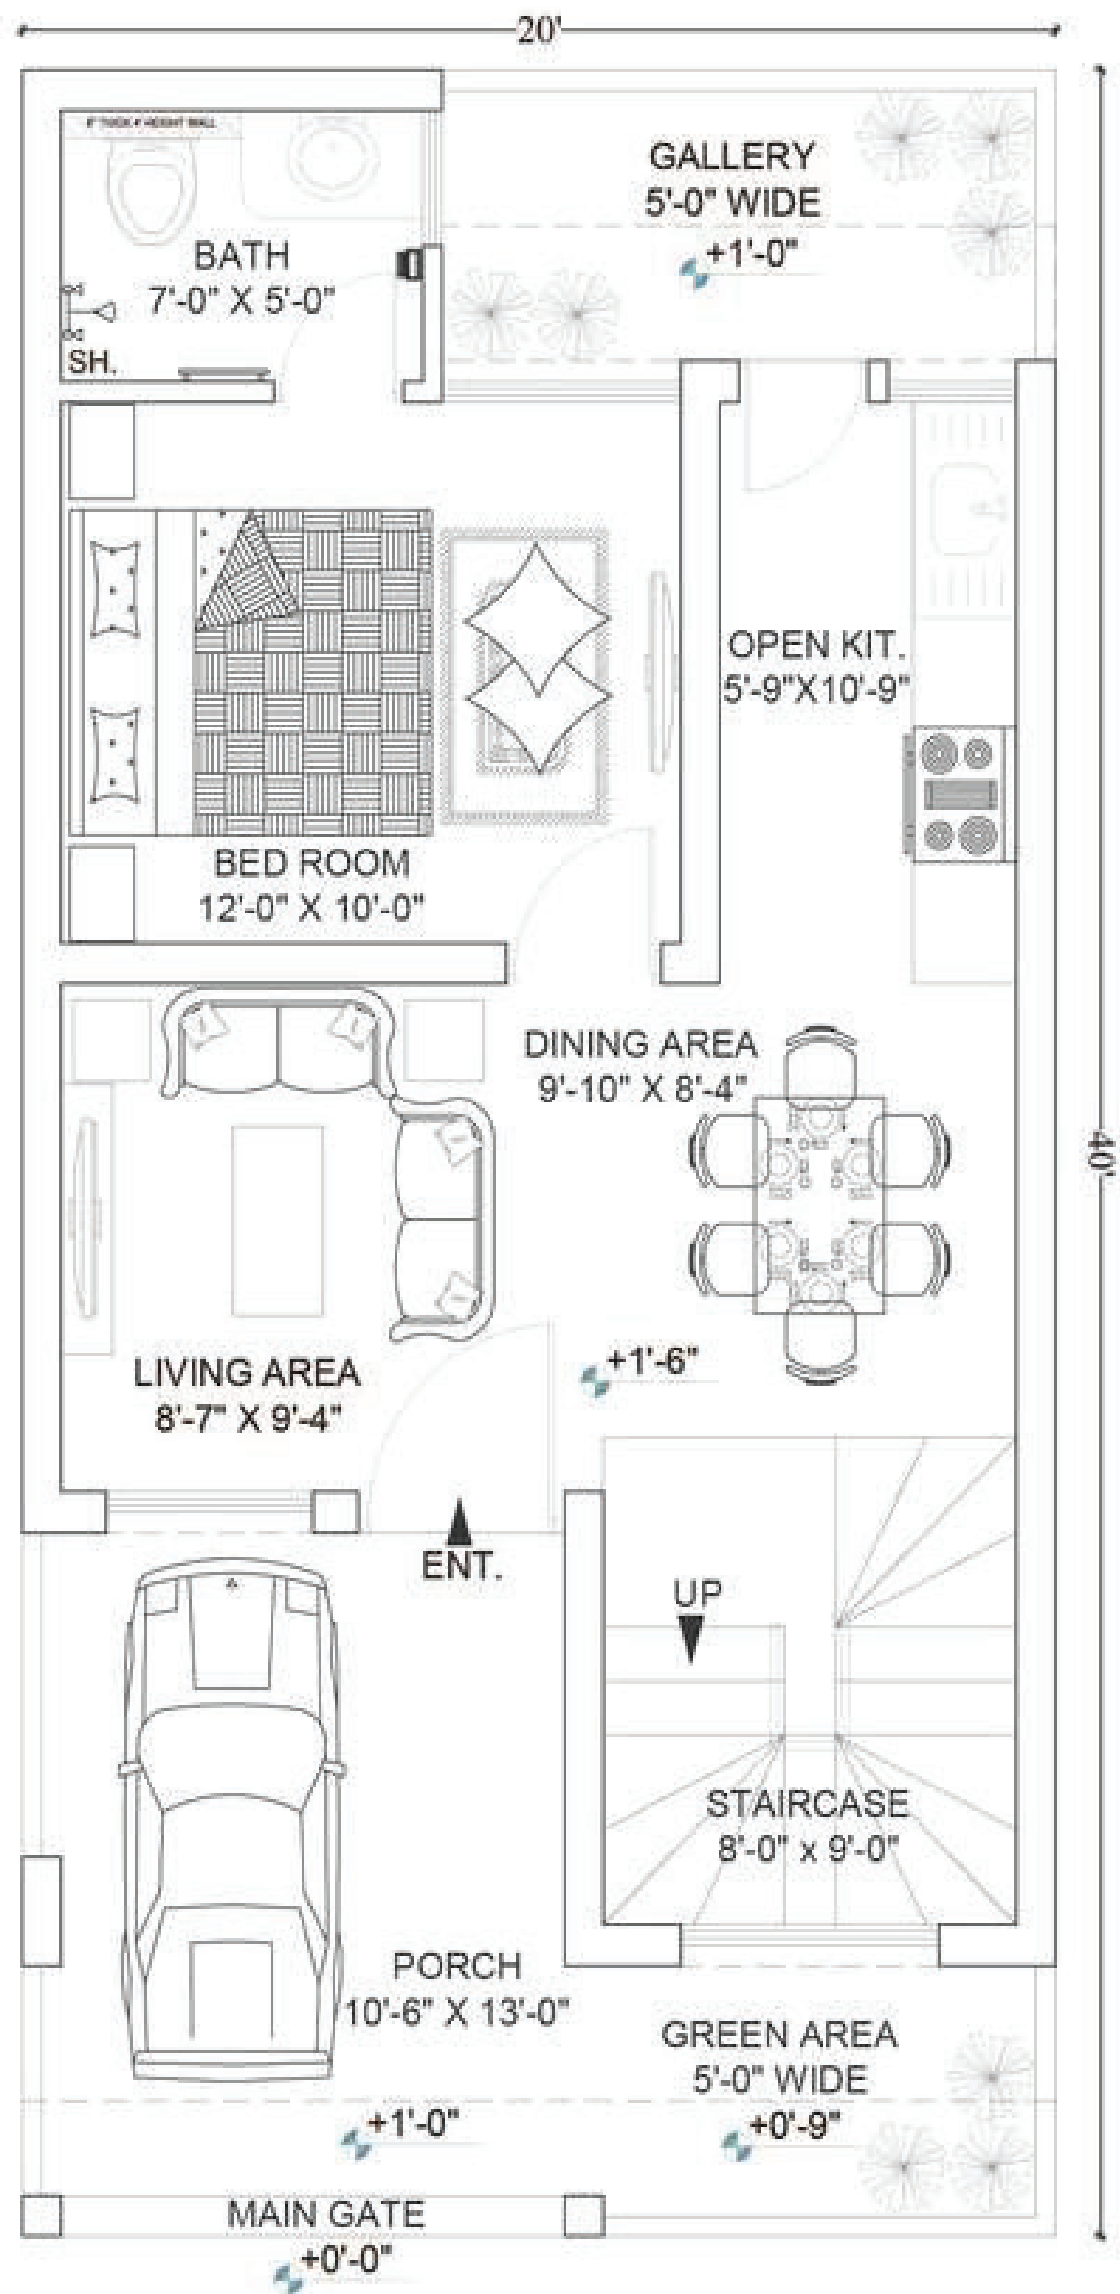

GROUND FLOOR PLAN

SCALE:-1/8"=1'-0"


3.5 MARLA
03 BED VILLAS
(EXECUTIVE VILLAS)

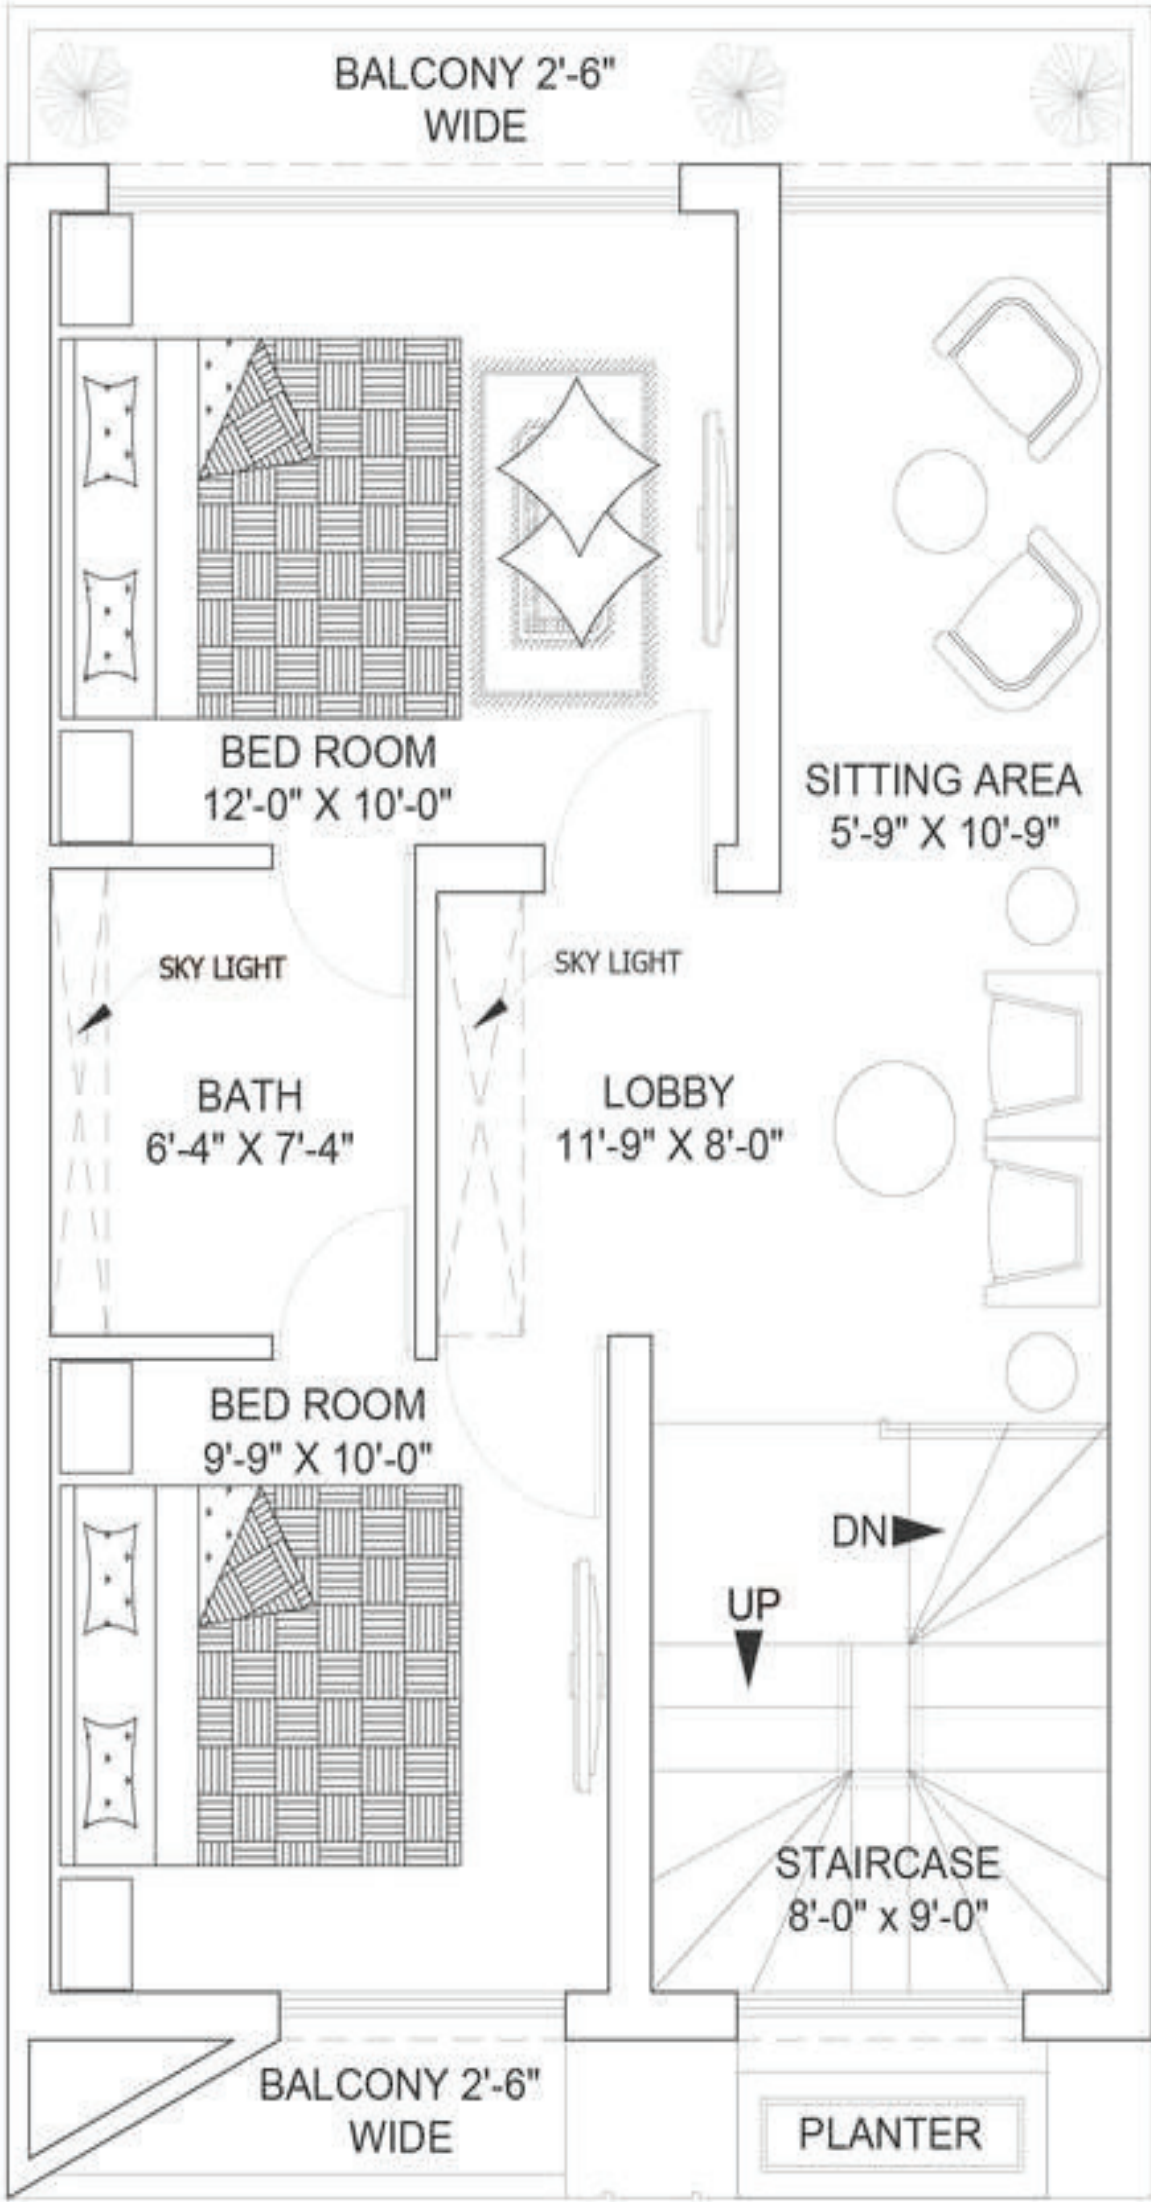

FIRST FLOOR PLAN

SCALE:-1/8"=1'-0"

3.5 MARLA
03 BED VILLAS
(EXECUTIVE VILLAS)

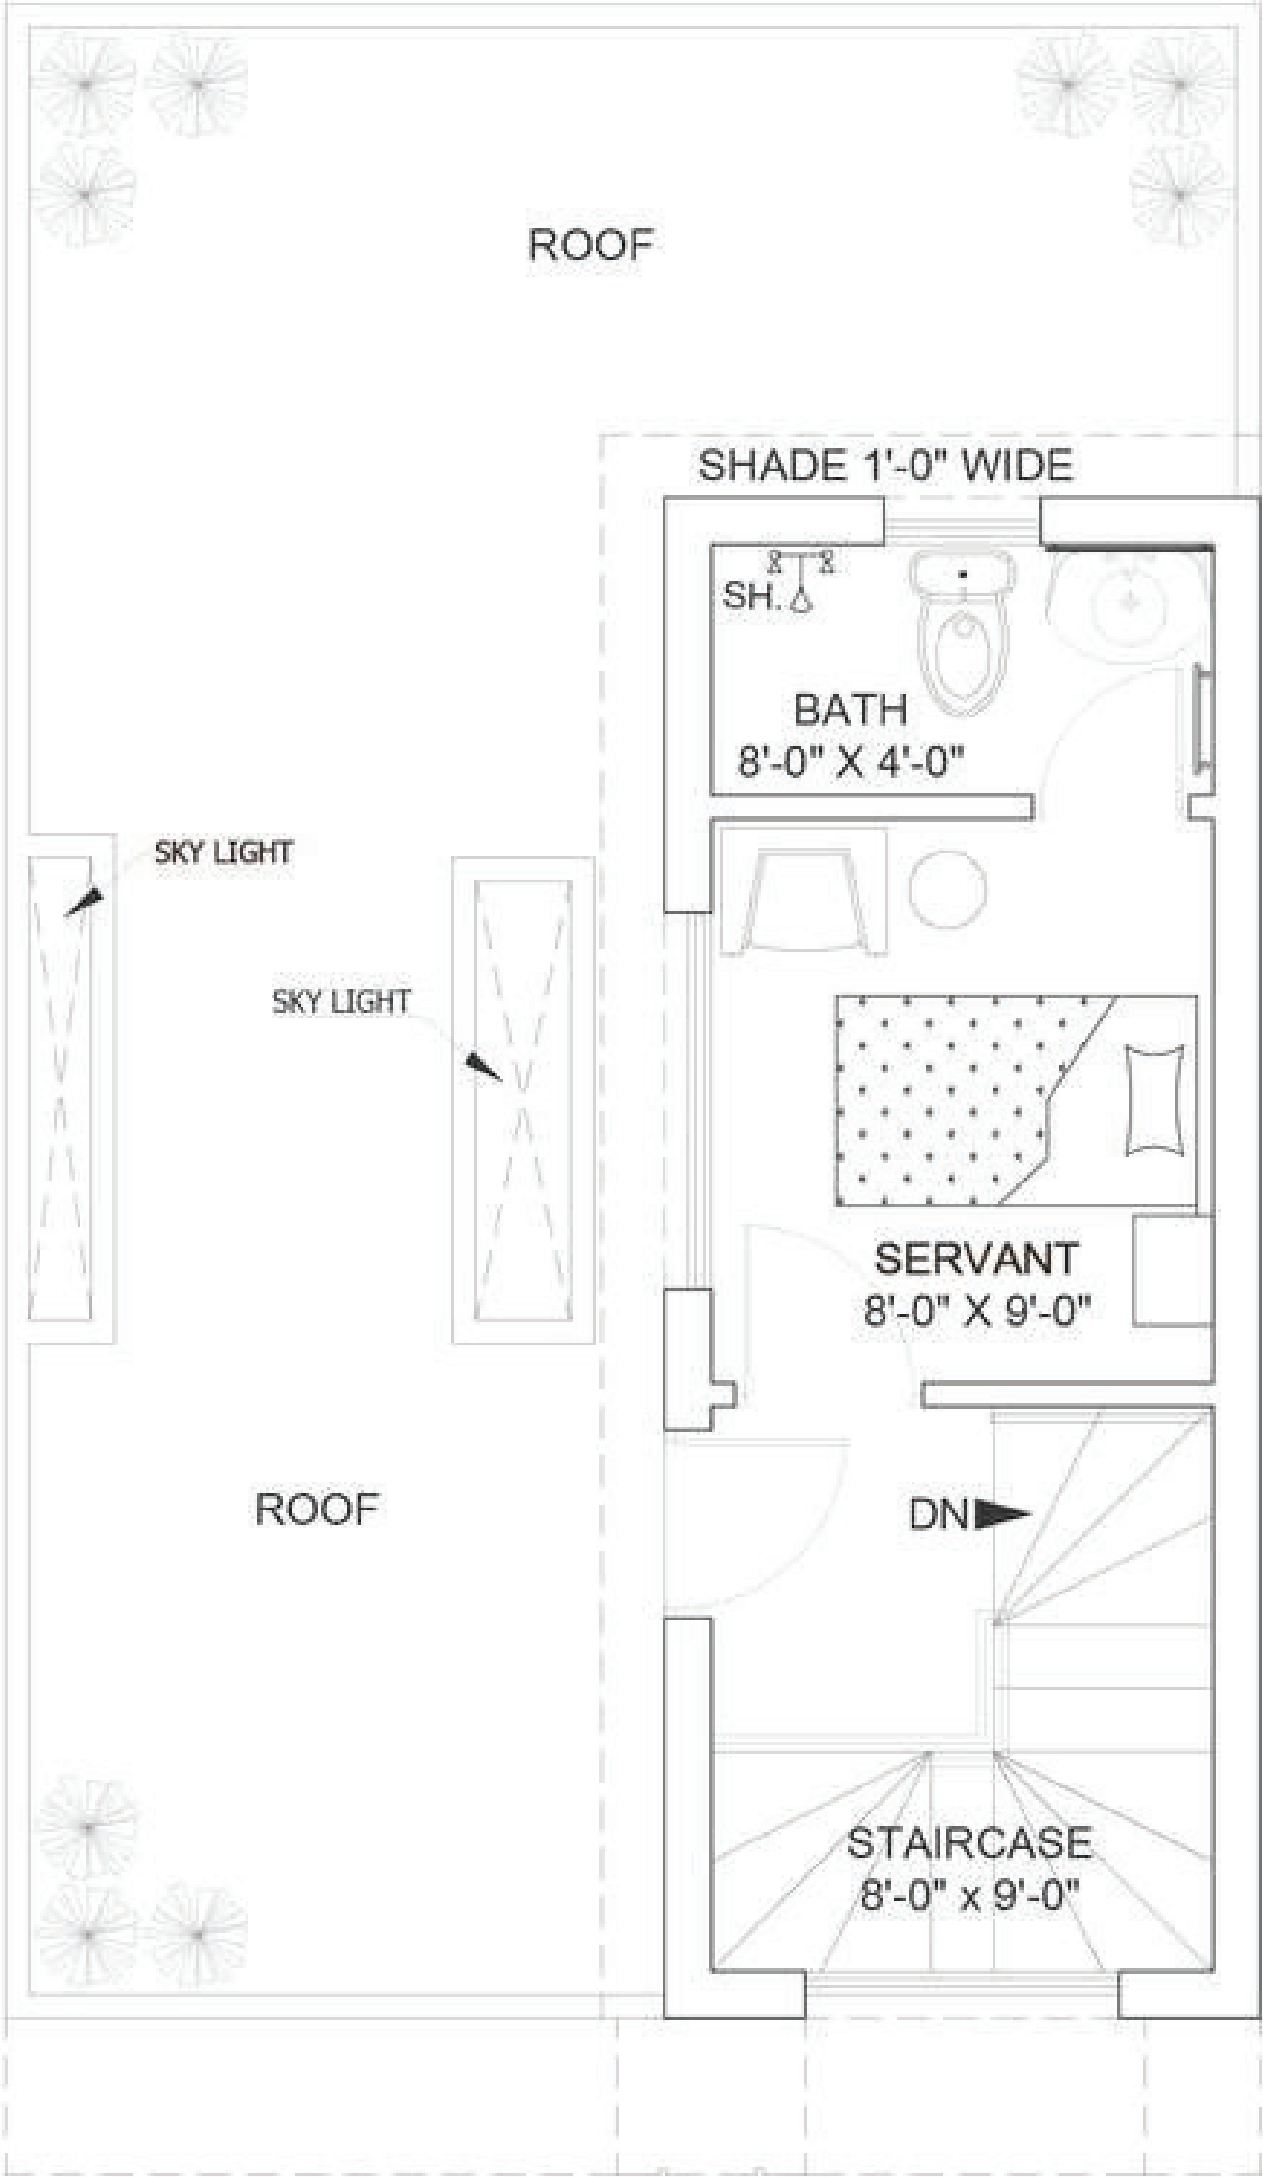


MUMTY FLOOR PLAN
SCALE:-1/8"=1'-0"

3.5 MARLA 04 BED VILLAS (EXECUTIVE VILLAS)

3.5 MARLA
04 BED VILLAS
(EXECUTIVE VILLAS)




3.5 MARLA
04 BED VILLAS
(EXECUTIVE VILLAS)

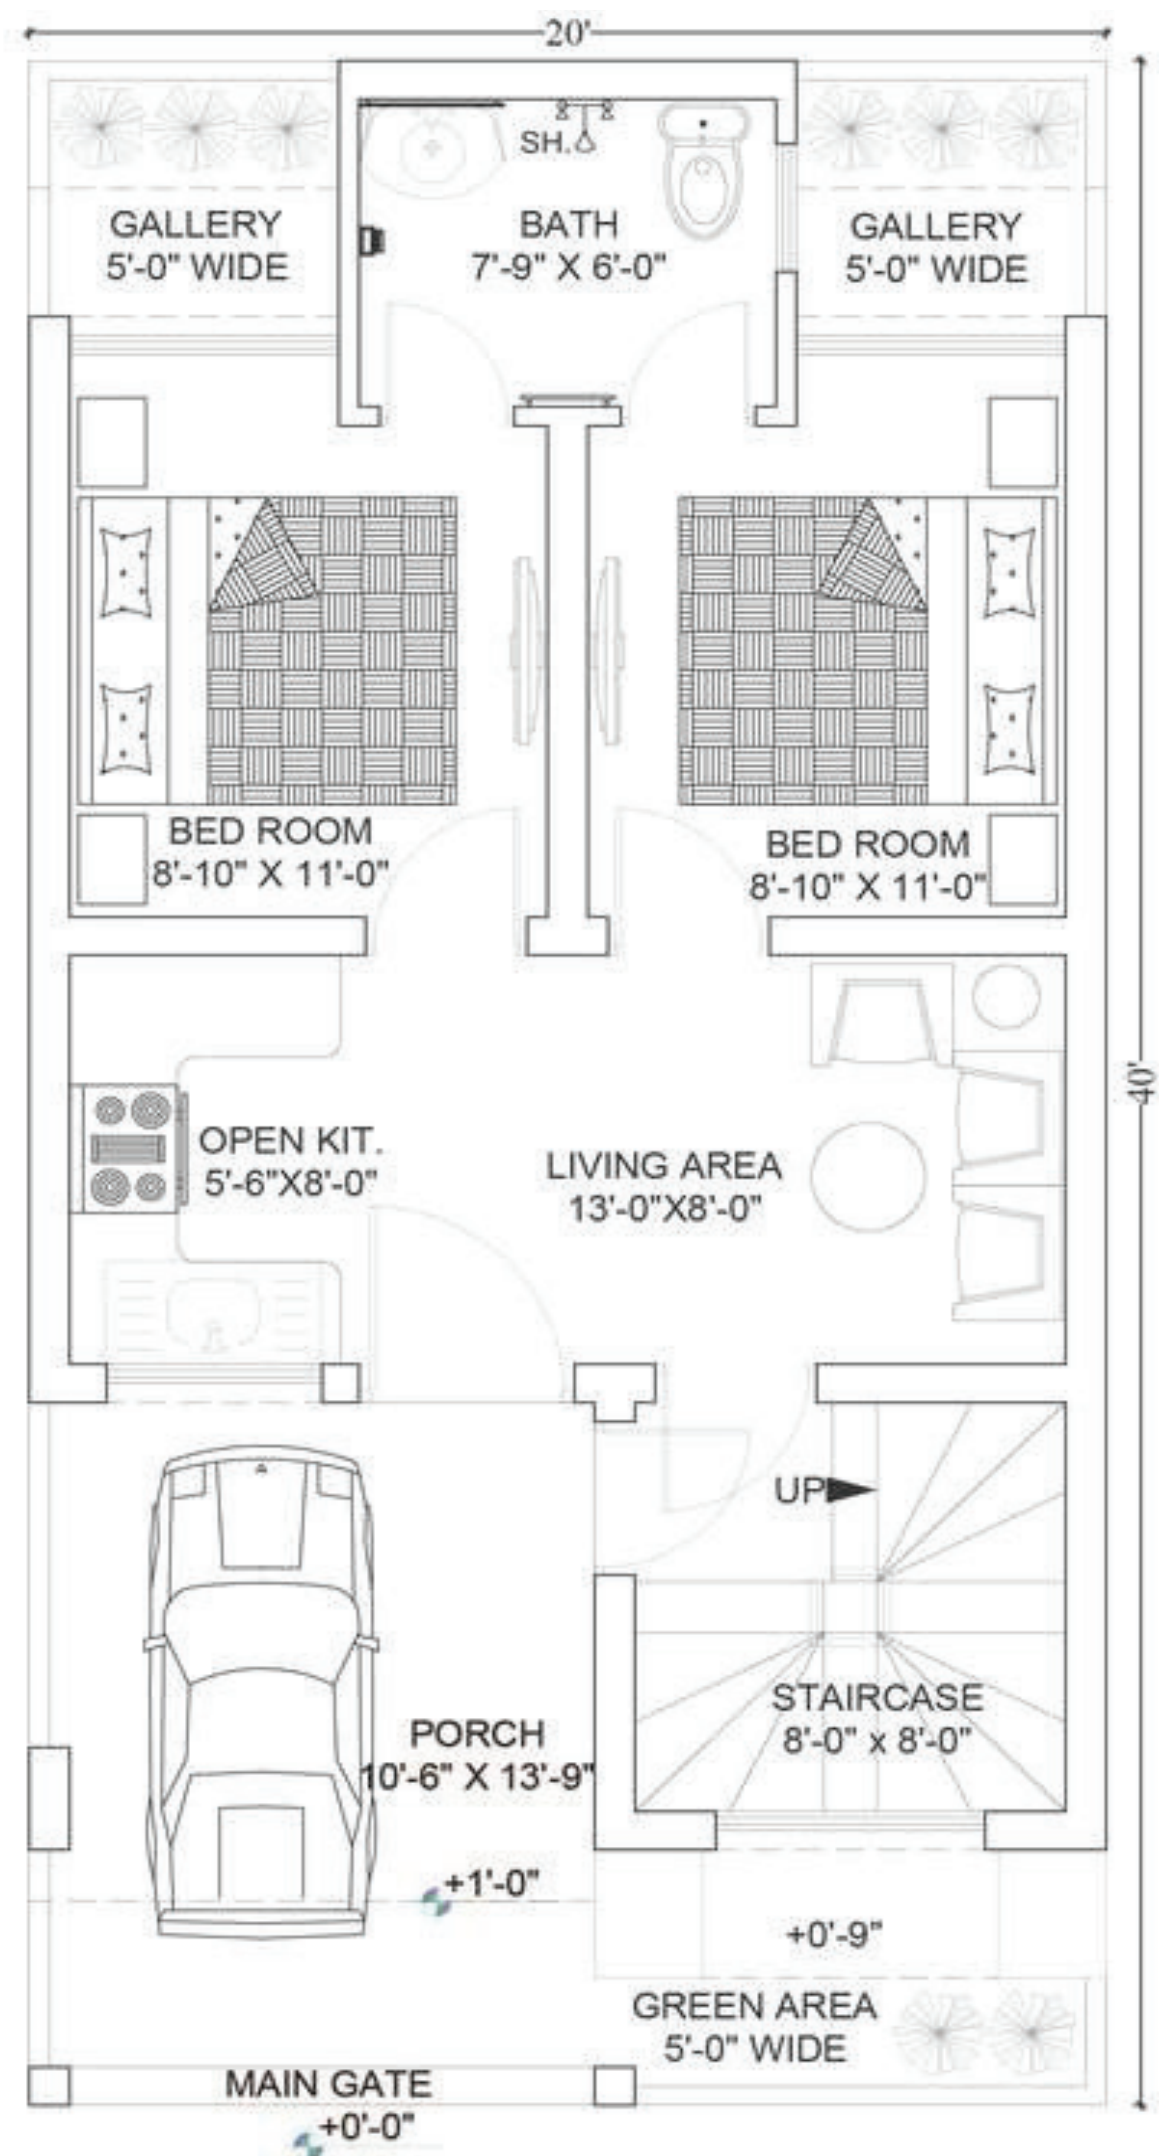

GROUND FLOOR PLAN
SCALE:-1/8"=1'-0"


3.5 MARLA
04 BED VILLAS
(EXECUTIVE VILLAS)

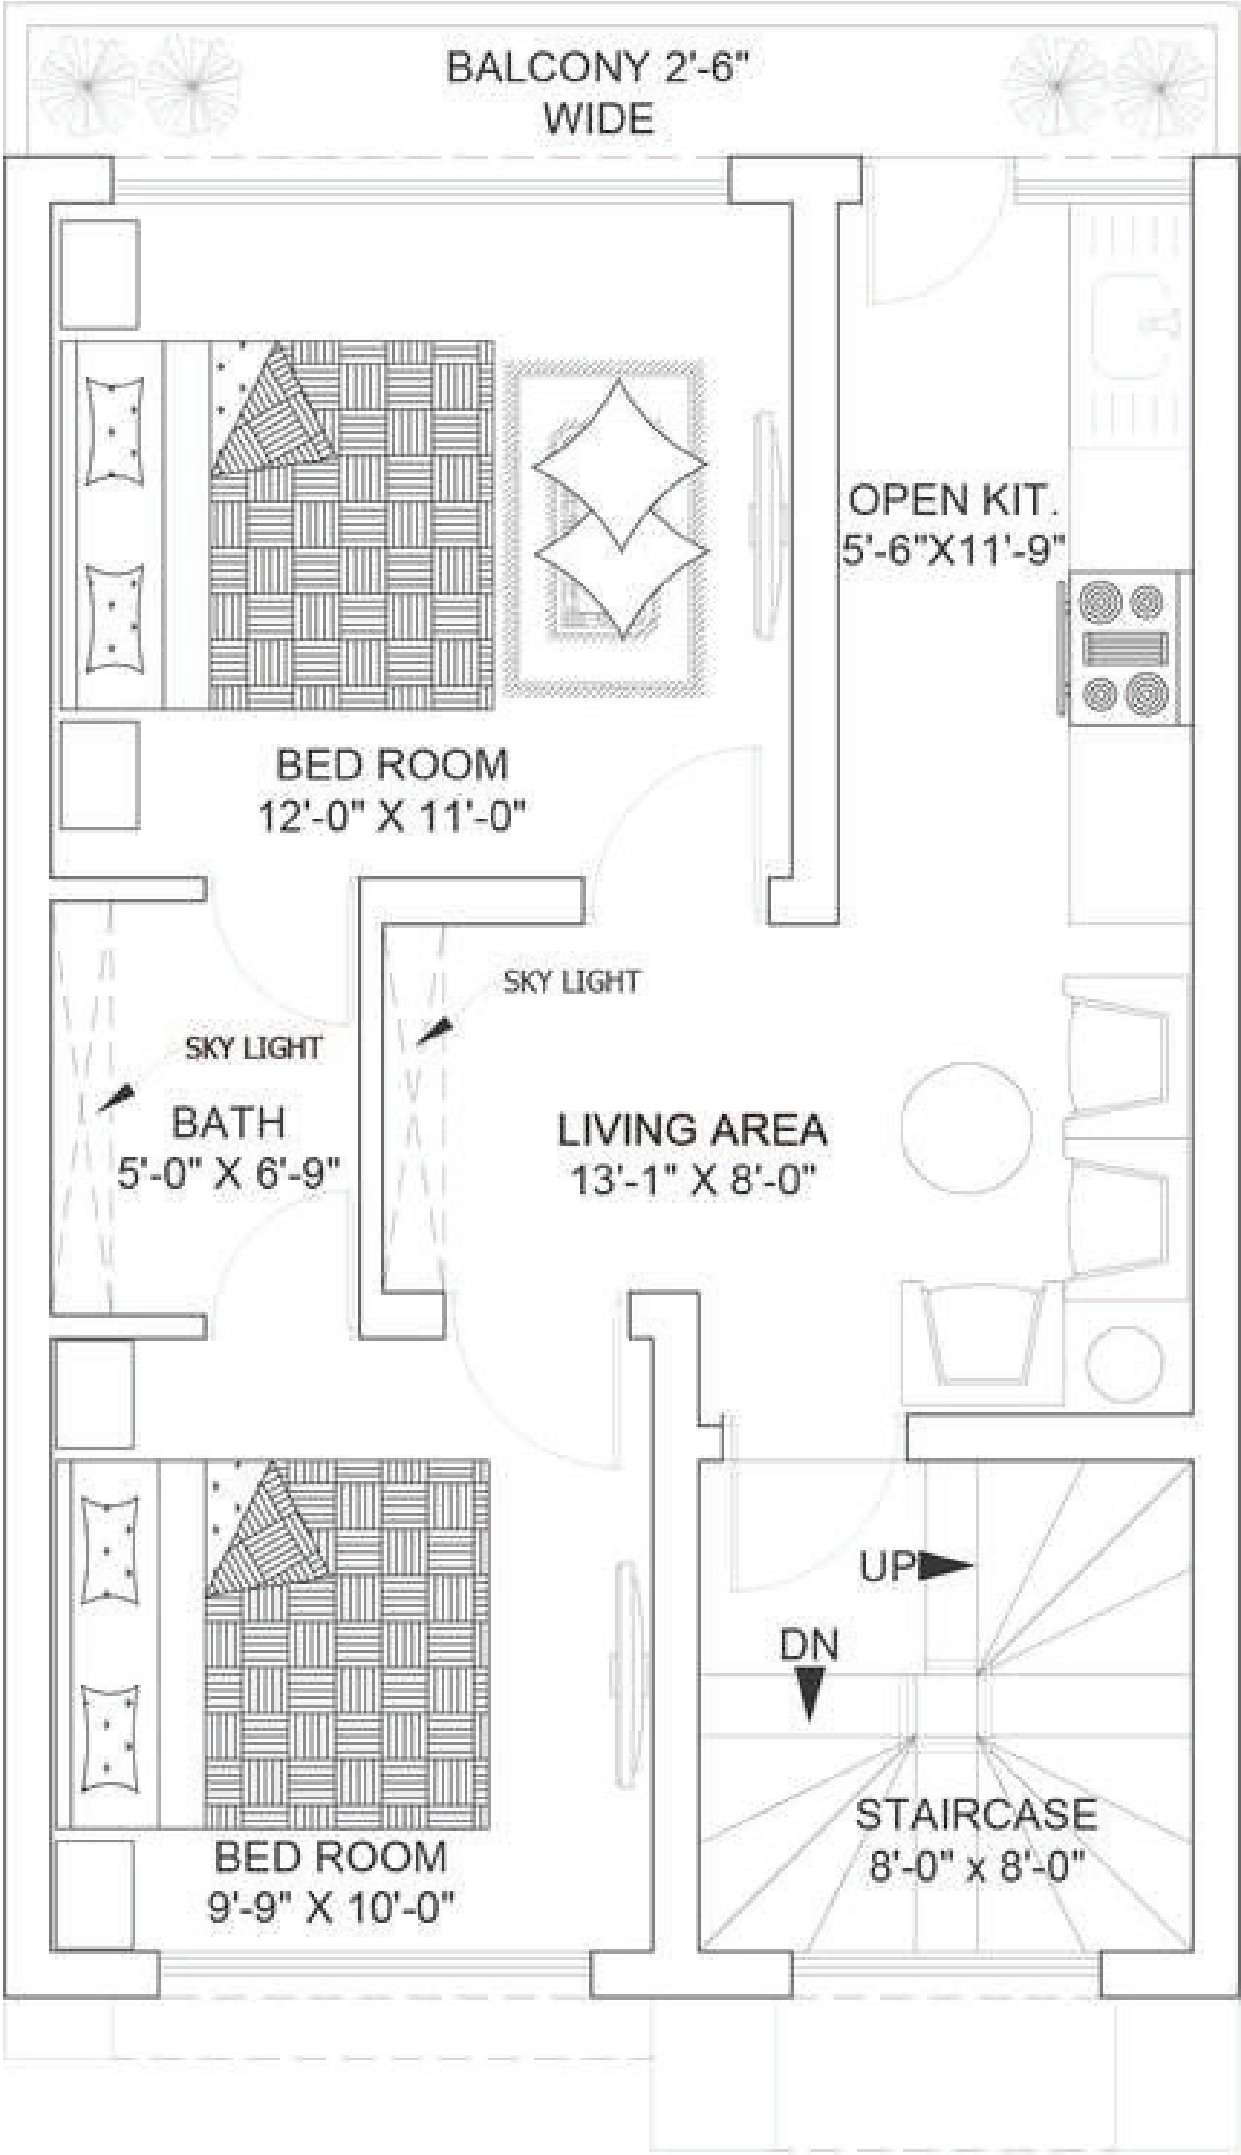

FIRST FLOOR PLAN

SCALE:-1/8"=1'-0"

3.5 MARLA
04 BED VILLAS
(EXECUTIVE VILLAS)

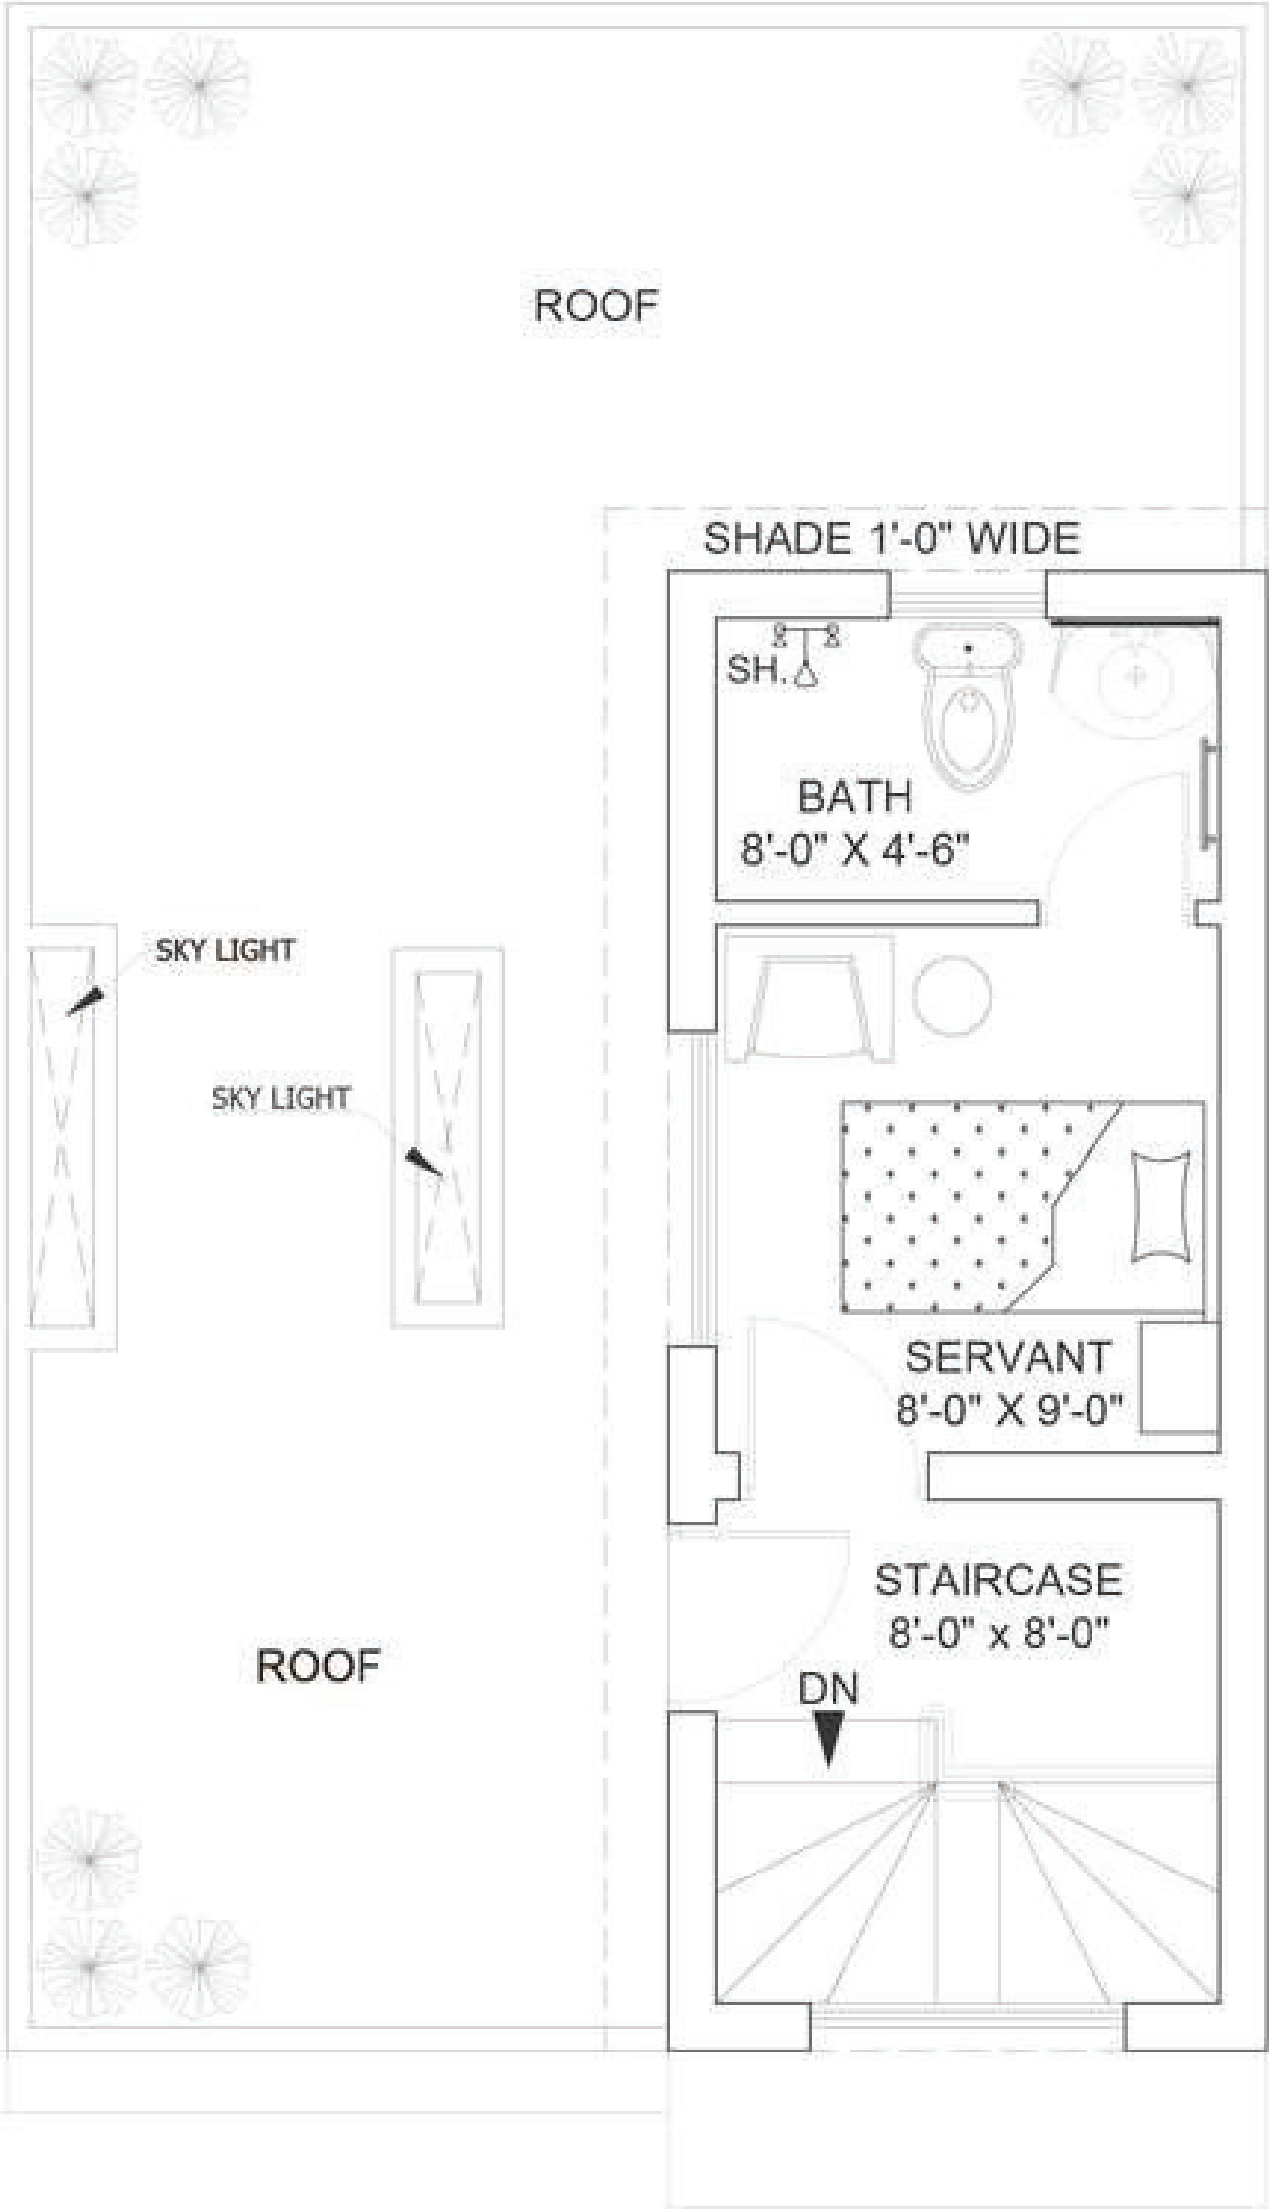

MUMTY FLOOR PLAN
SCALE:-1/8"=1'-0"